

Legend

Subject Site

Extractive Area


500m Radius from Extractive Area

Haulage Route



Context Plan

Lot 22 (9730) Caves Road, Hamelin Bay

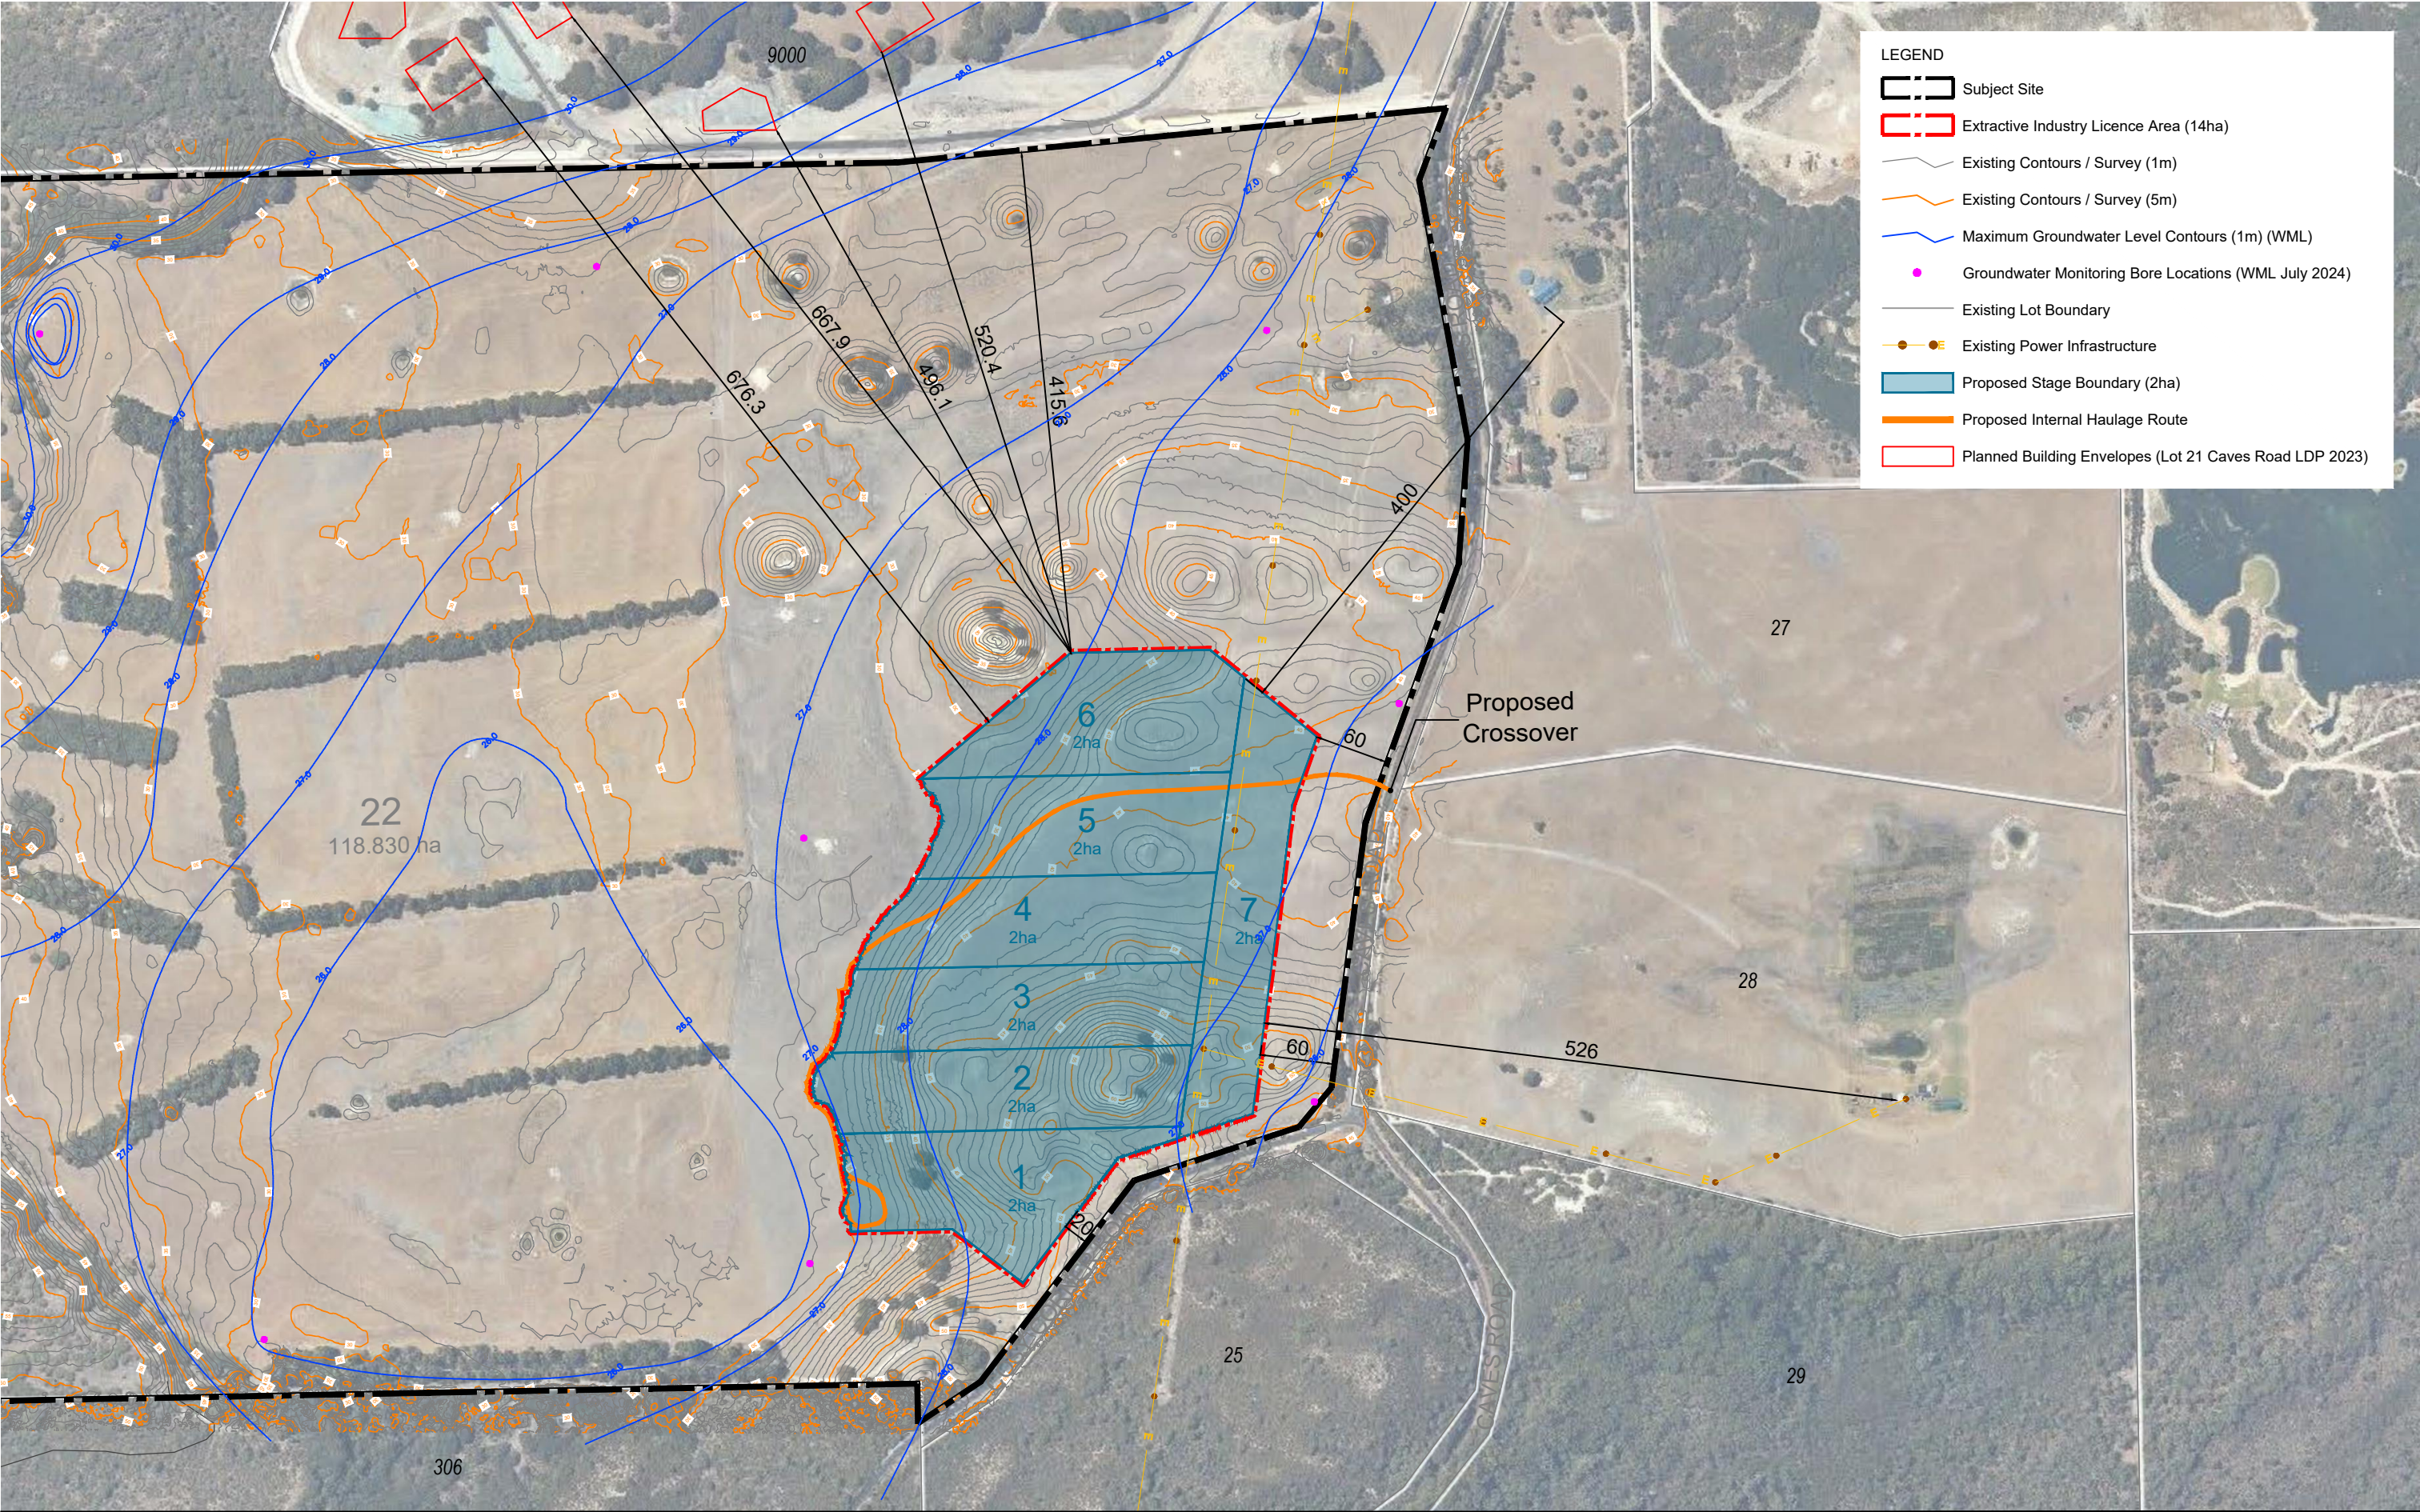

Excavation Works Plan


Lot 22 (9730) Caves Road, Hamelin Bay

RECEIVED
By Shire of Augusta Margaret River
13 September 2024

Date: 26 Aug 2024 Scale: 1:5000 @ A3 1:2500 @ A1 File: 24-132 EX01B Staff: DL CCG JJ Checked: DL

element.

Level 18, 191 St Georges Terrace, Perth Western Australia 6000.
PO Box 7375 Cloisters Square, Perth Western Australia 6850.
T. +61 8 9289 8300 | E. hello@elementwa.com.au elementwa.com.au

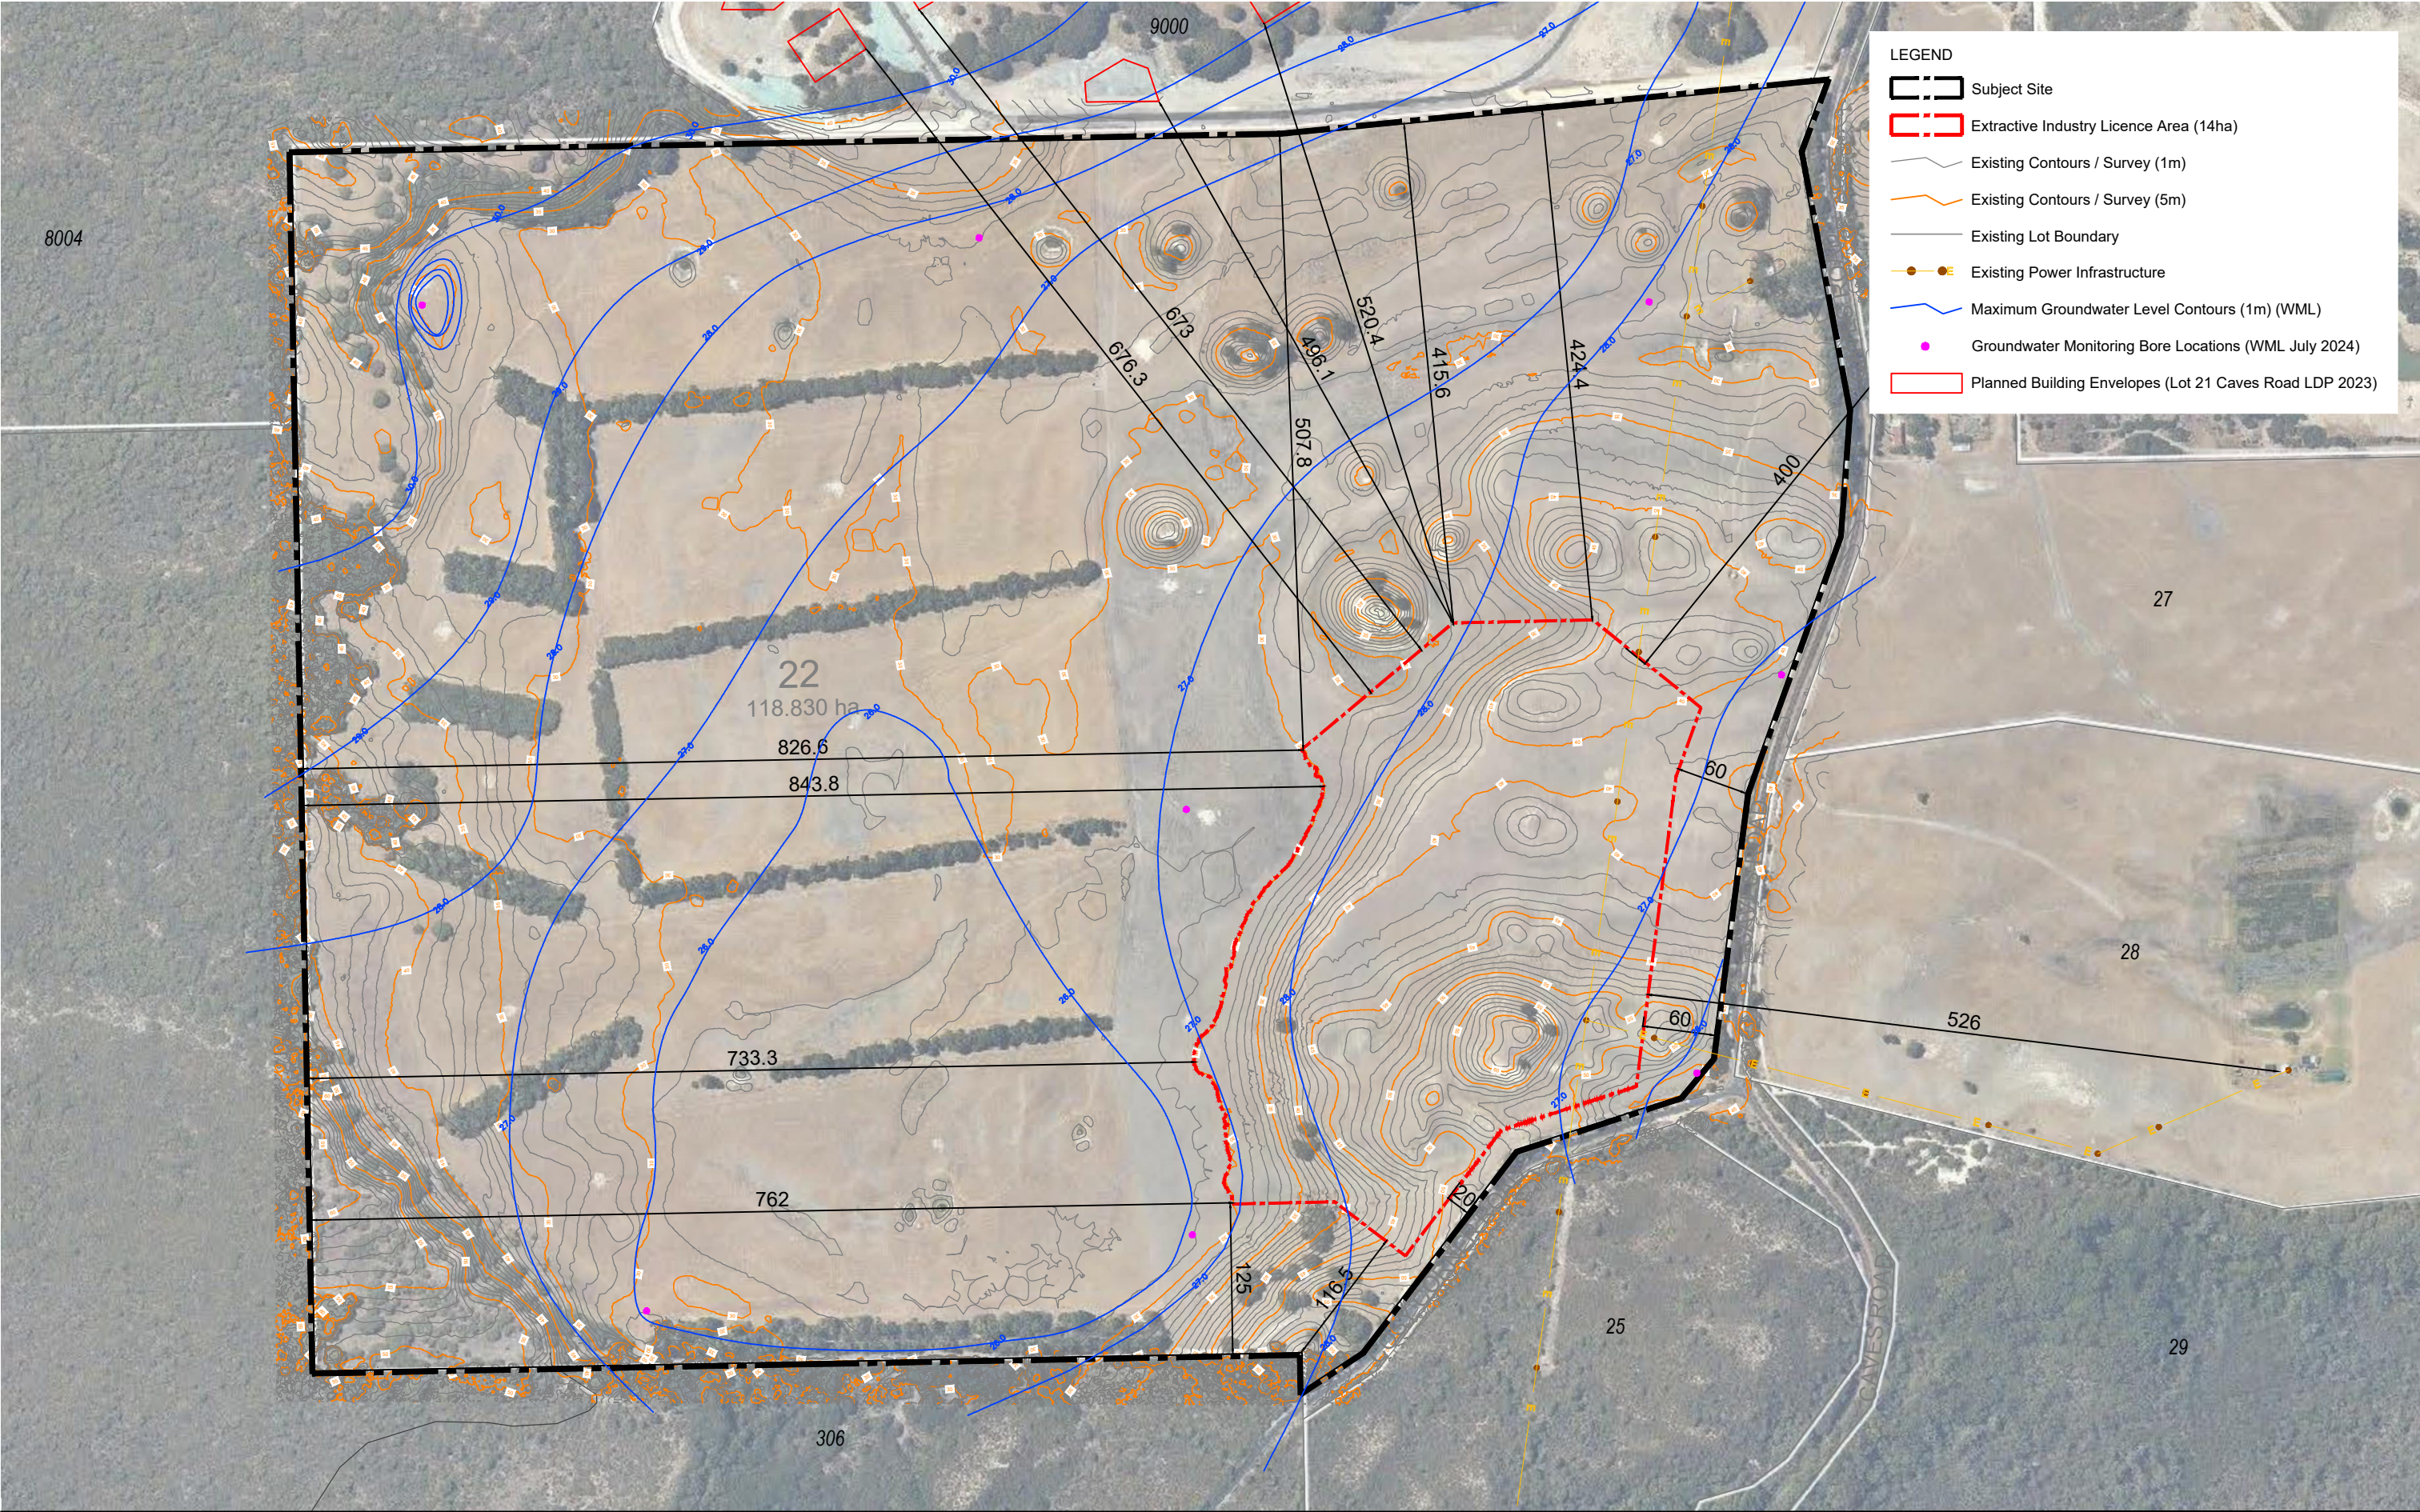

Site Plan


Lot 22 (9730) Caves Road, Hamelin Bay

RECEIVED
By Shire of Augusta Margaret River
13 September 2024

Date: 26 Aug 2024 Scale: 1:5000 @ A3 1:2500 @ A1 File: 24-132 EX01C Staff: DL CCG JJ Checked: DL

element.

Level 18, 191 St Georges Terrace, Perth Western Australia 6000.
PO Box 7375 Cloisters Square, Perth Western Australia 6850.
T. +61 8 9289 8300 | E. hello@elementwa.com.au elementwa.com.au

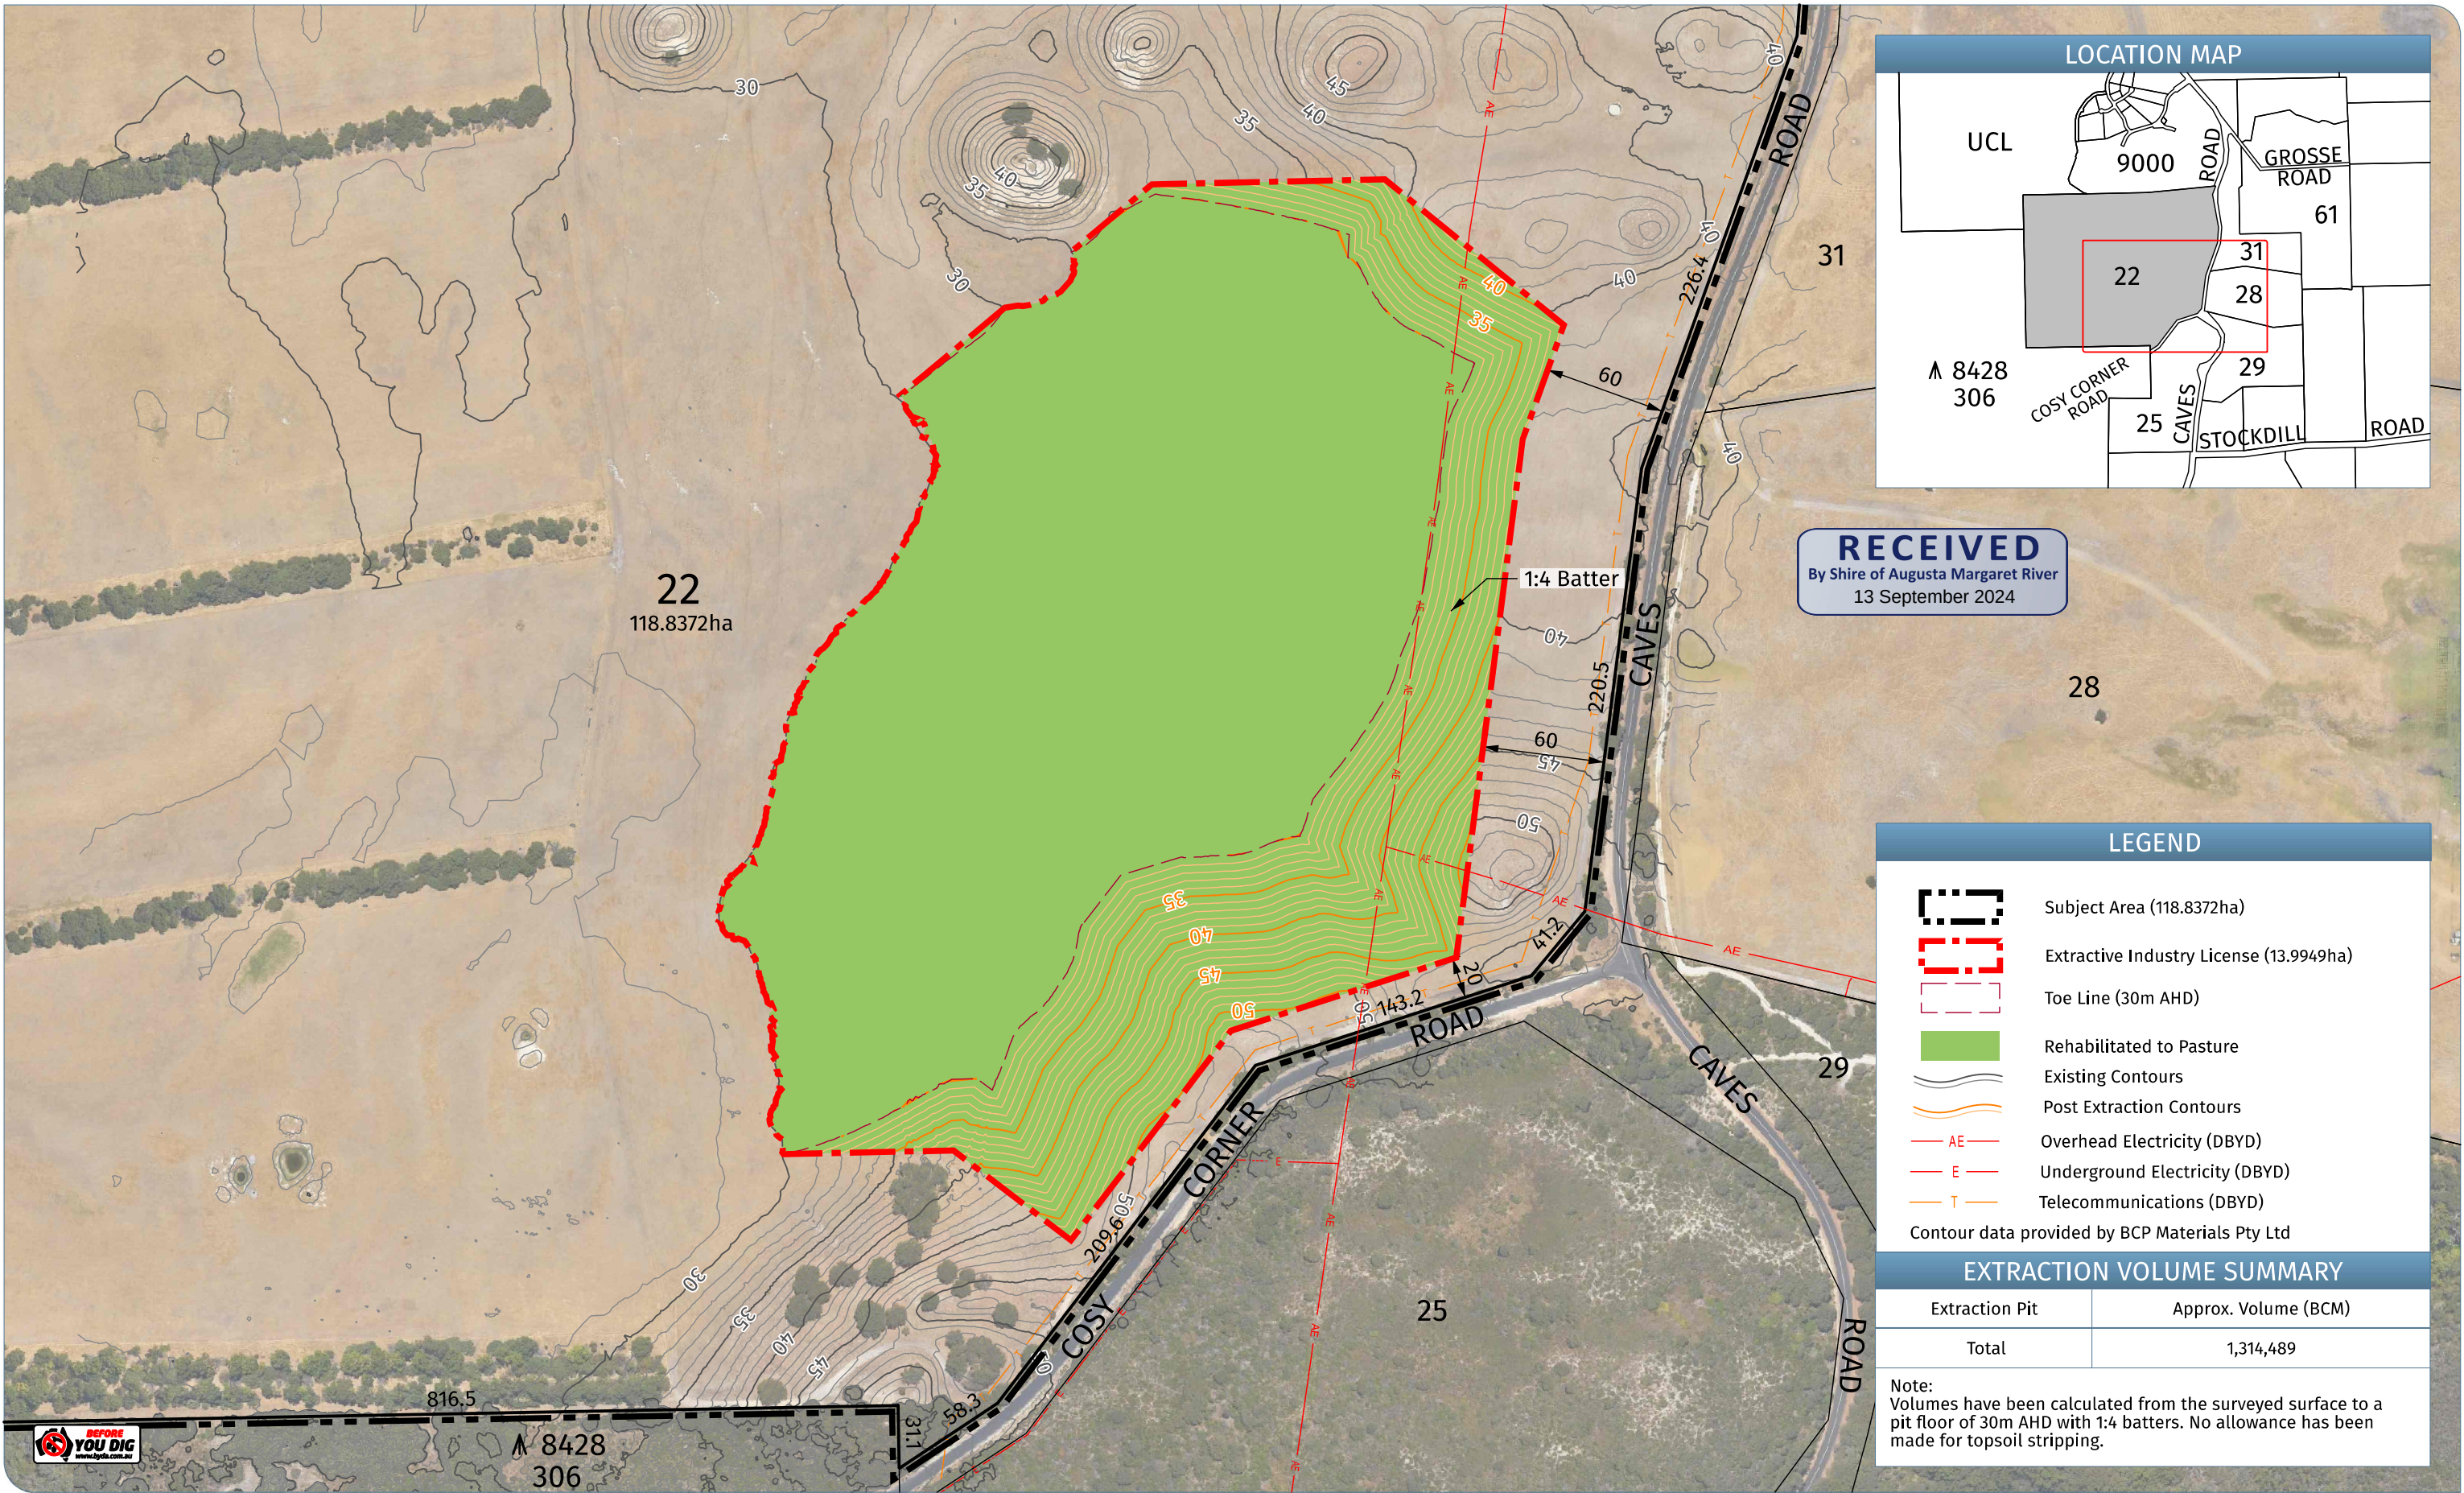

POST EXTRACTION PLAN

Lot 22 (No. 9730) Caves Road,
HAMELIN BAY

Plan No. | 24210-01

Date | 27/06/24

Drawn | JW

Checked | DJ

Revision | C

BUNBURY OFFICE:

21 Spencer Street,

BUNBURY WA 6230

T: 08 9792 6000

E: bunbury@harleydykstra.com.au

W: www.harleydykstra.com.au

COPYRIGHT:

This document is and shall remain the

property of HARLEY DYKSTRA.

The document may only be used for the

purpose for which it was commissioned

and in accordance with the terms of

engagement for the commission.

Unauthorised use of this document in

any form whatsoever is prohibited.

Scale | 1:3000@A3

0 40m 80m

NOTE: This plan has been prepared for planning purposes. Areas, Contours and Dimensions shown are subject to survey

Harley Dykstra

PLANNING & SURVEY SOLUTIONS