

Overall Concept Plan Area

N

Shire of Augusta Margaret River
Date: 30 September 2024
Drawing No. 01
Drawing Version: Rev A
Scale: NTS



Mitchell Drive Concept Plan No.1

N

Shire of Augusta Margaret River
Date: 30 September 2024
Drawing No. 01
Drawing Version: Rev A
Scale: NTS



Mitchell Drive Concept Plan No. 2



Mitchell Drive Concept Plan No.3



Gnarabup Beach Car Park Concept Plan No. 1

N


Shire of Augusta Margaret River
Date: 30 September 2024
Drawing No. 01
Drawing Version: Rev A
Scale: NTS



Gnarabup Beach Car Park Concept Plan No. 2

N


Shire of Augusta Margaret River
Date: 30 September 2024
Drawing No. 01
Drawing Version: Rev A
Scale: NTS

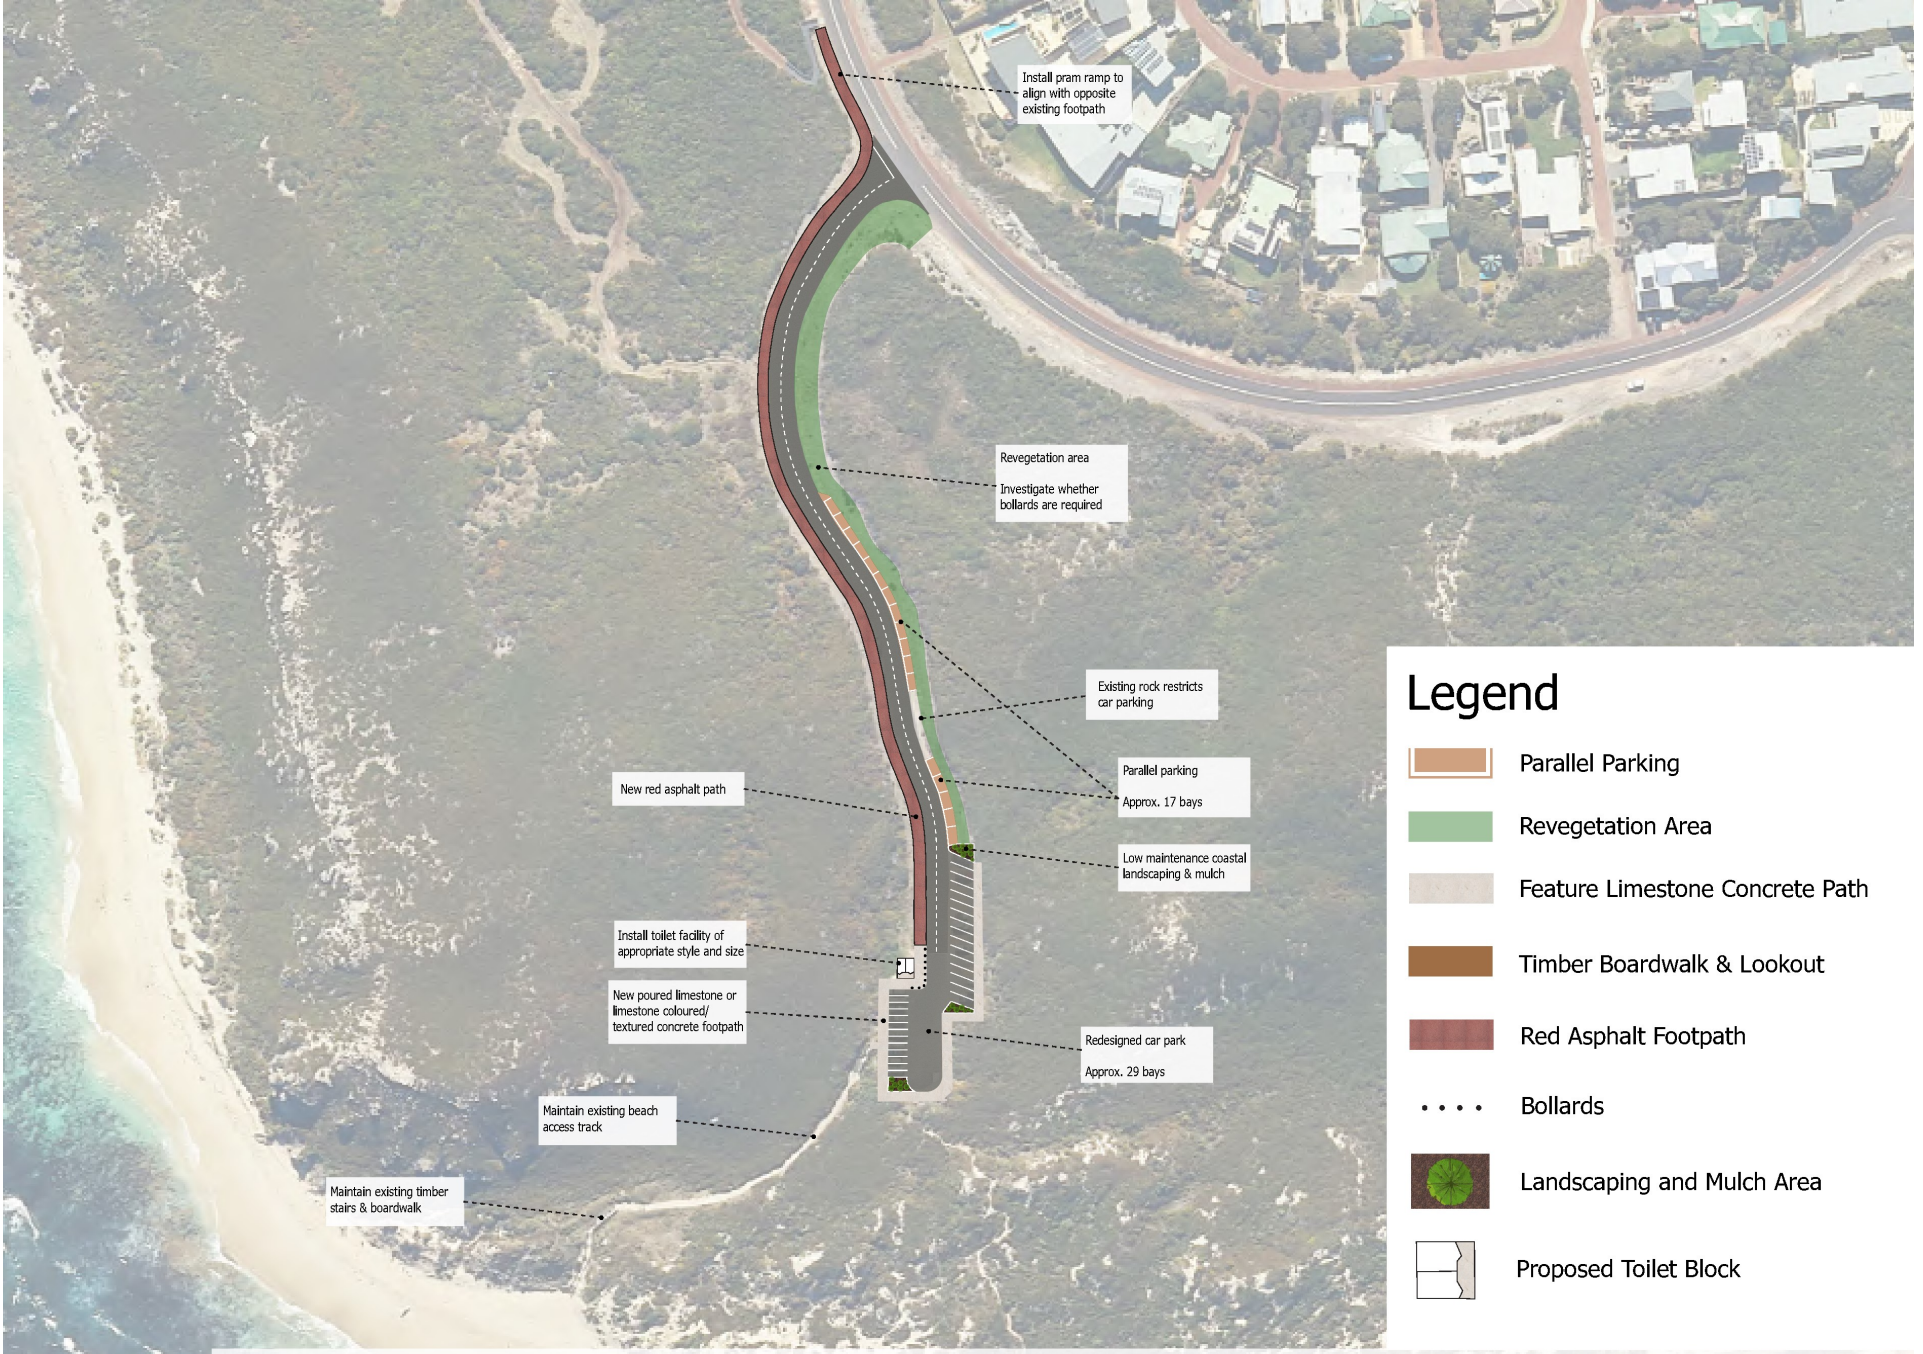

Grunters Concept Plan

N


Shire of Augusta Margaret River
Date: 30 September 2024
Drawing No. 01
Drawing Version: Rev B
Scale: NTS

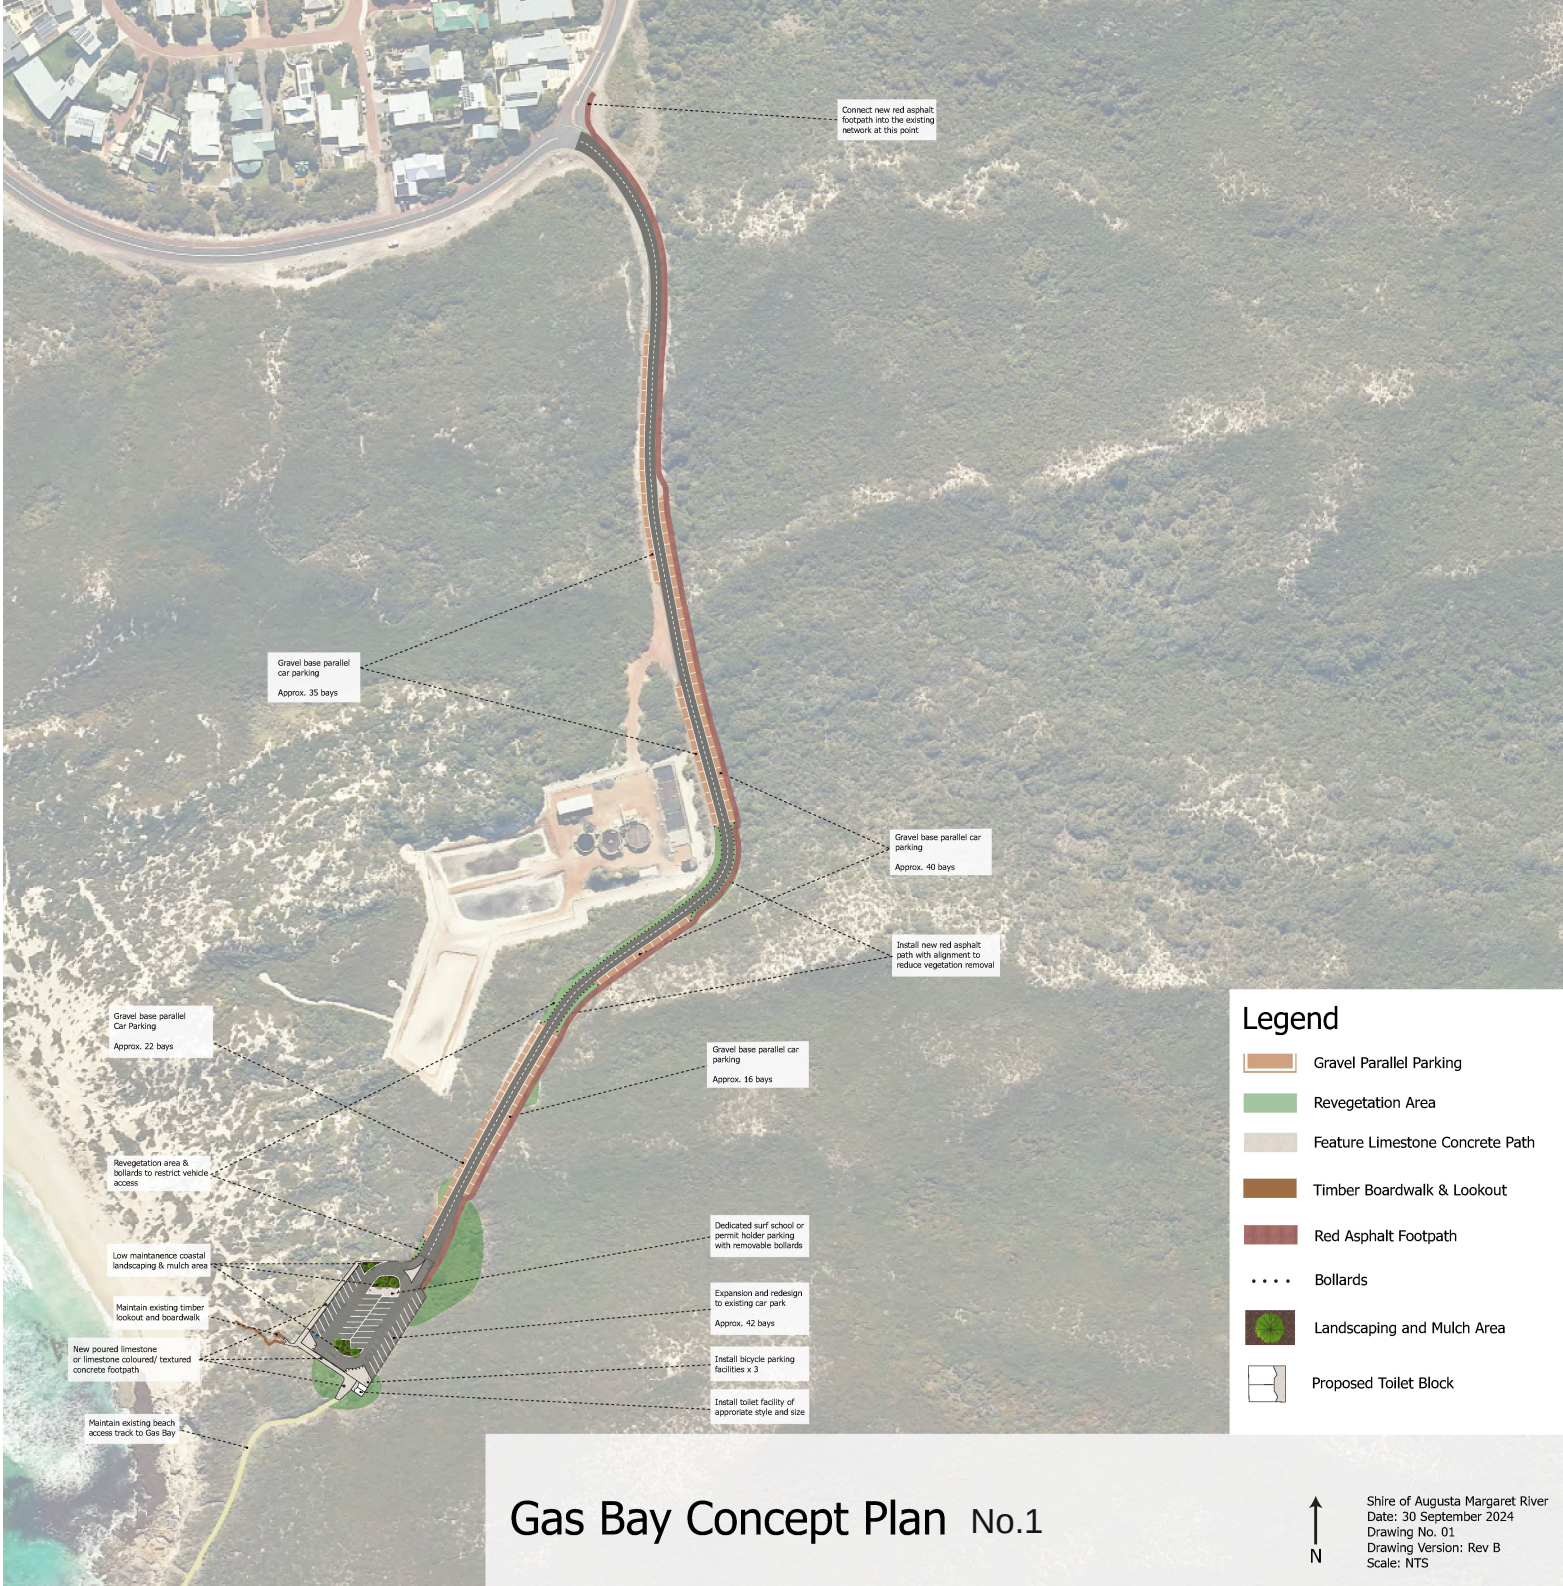

Gas Bay Concept Plan No.1

N


Shire of Augusta Margaret River
Date: 30 September 2024
Drawing No. 01
Drawing Version: Rev B
Scale: NTS

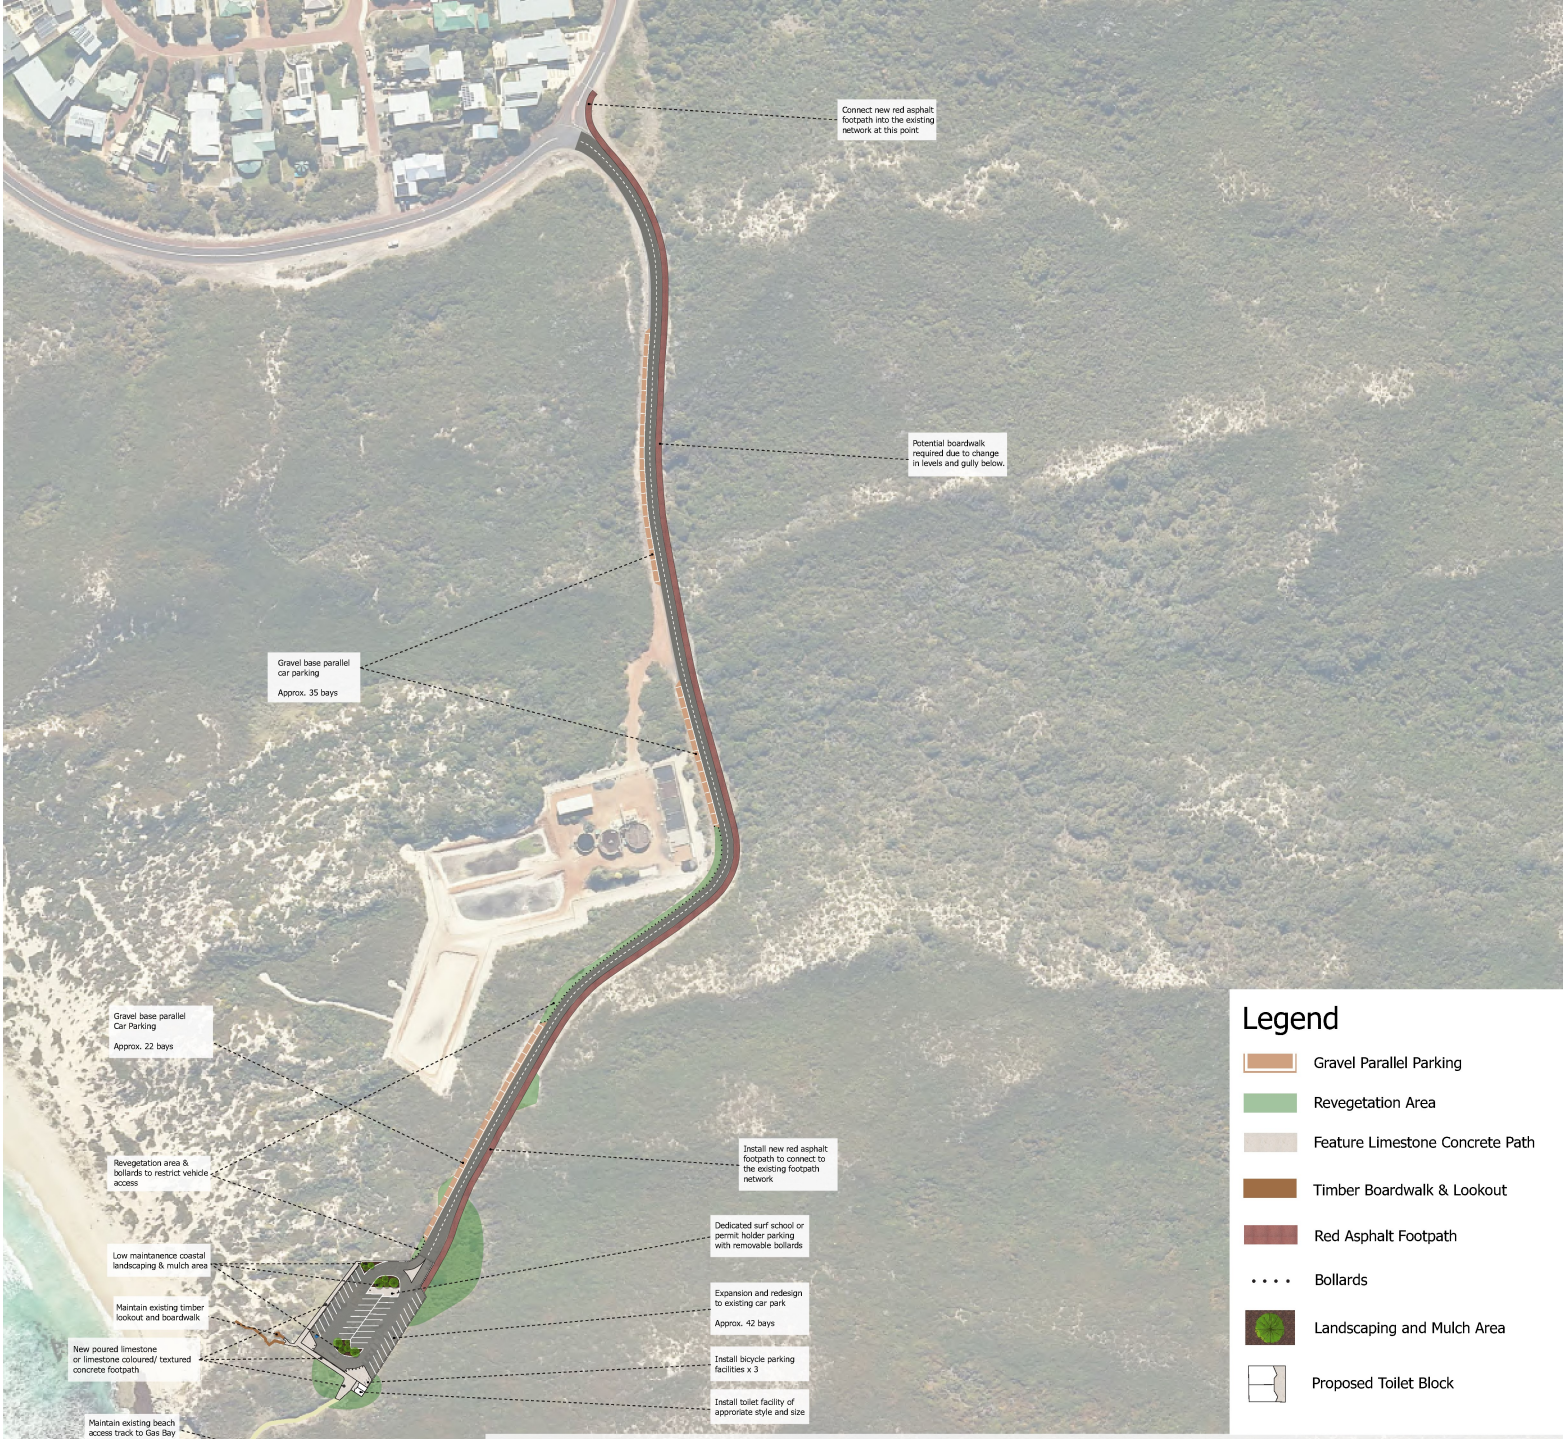


Gas Bay Concept Plan No. 2

N


Shire of Augusta Margaret River
Date: 30 September 2024
Drawing No. 01
Drawing Version: Rev B
Scale: NTS

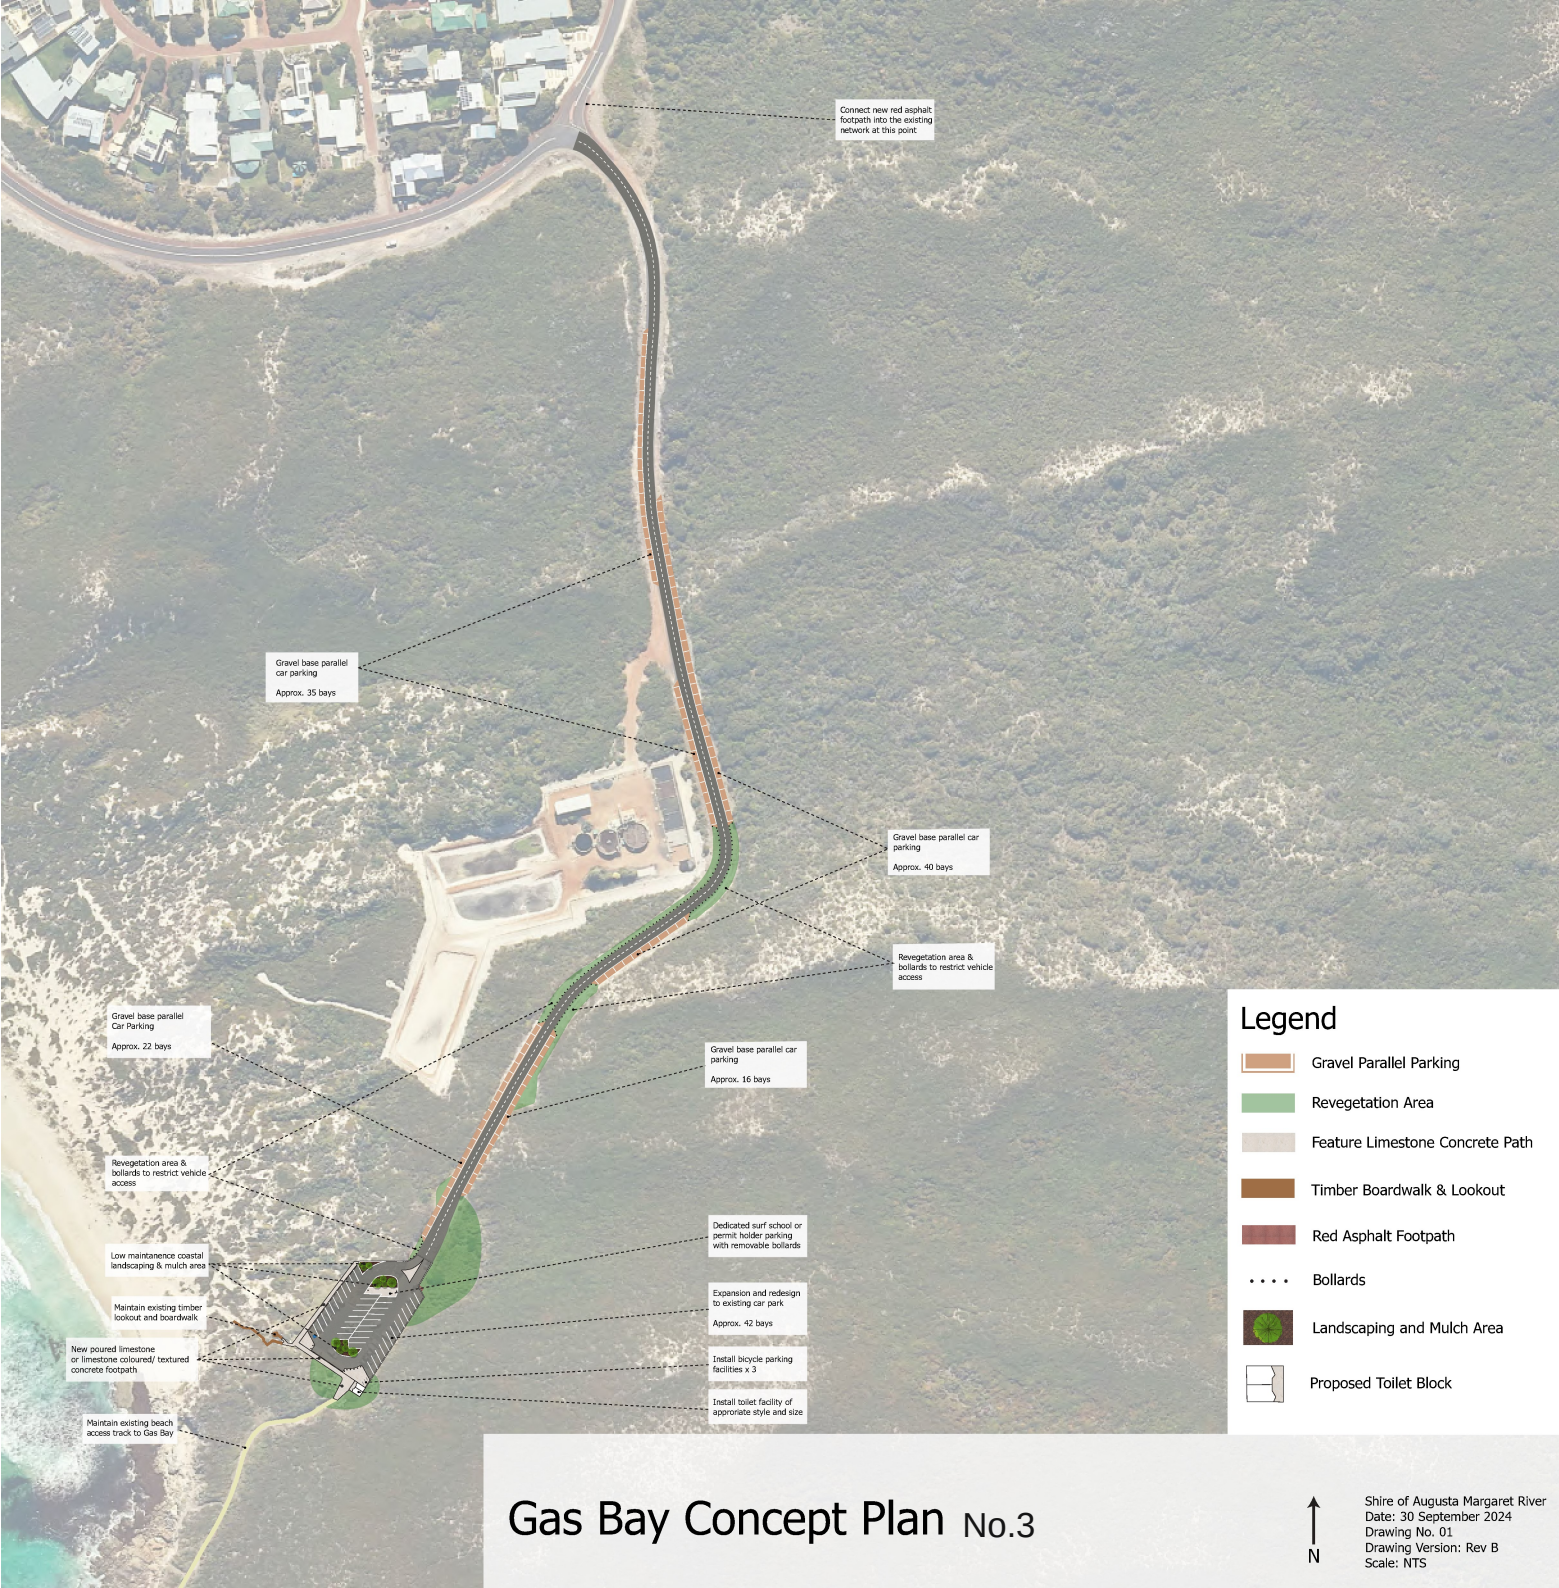
Connect new red asphalt footpath into the existing network at this point
Gravel base parallel car parking
Approx. 35 bays
Gravel base parallel car parking
Approx. 40 bays
Revegetation area & bollards to restrict vehicle access
Gravel base parallel Car Parking
Approx. 22 bays
Gravel base parallel car parking
Approx. 16 bays
Revegetation area & bollards to restrict vehicle access
Dedicated surf school or permit holder parking with removable bollards
Low maintanence coastal landscaping & mulch area
Expansion and redesign to existing car park
Approx. 42 bays
Maintain existing timber lookout and boardwalk
New poured limestone or limestone coloured/ textured concrete footpath
Install bicycle parking facilities x 3
Install toilet facility of approriate style and size
Maintain existing beach access track to Gas Bay
Legend
Gravel Parallel Parking
Revegetation Area
Feature Limestone Concrete Path
Timber Boardwalk & Lookout
Red Asphalt Footpath
Bollards
Landscaping and Mulch Area
Proposed Toilet Block
Gas Bay Concept Plan No.3
N
Shire of Augusta Margaret River
Date: 30 September 2024
Drawing No. 01
Drawing Version: Rev B
Scale: NTS

PRELIMINARY ONLY

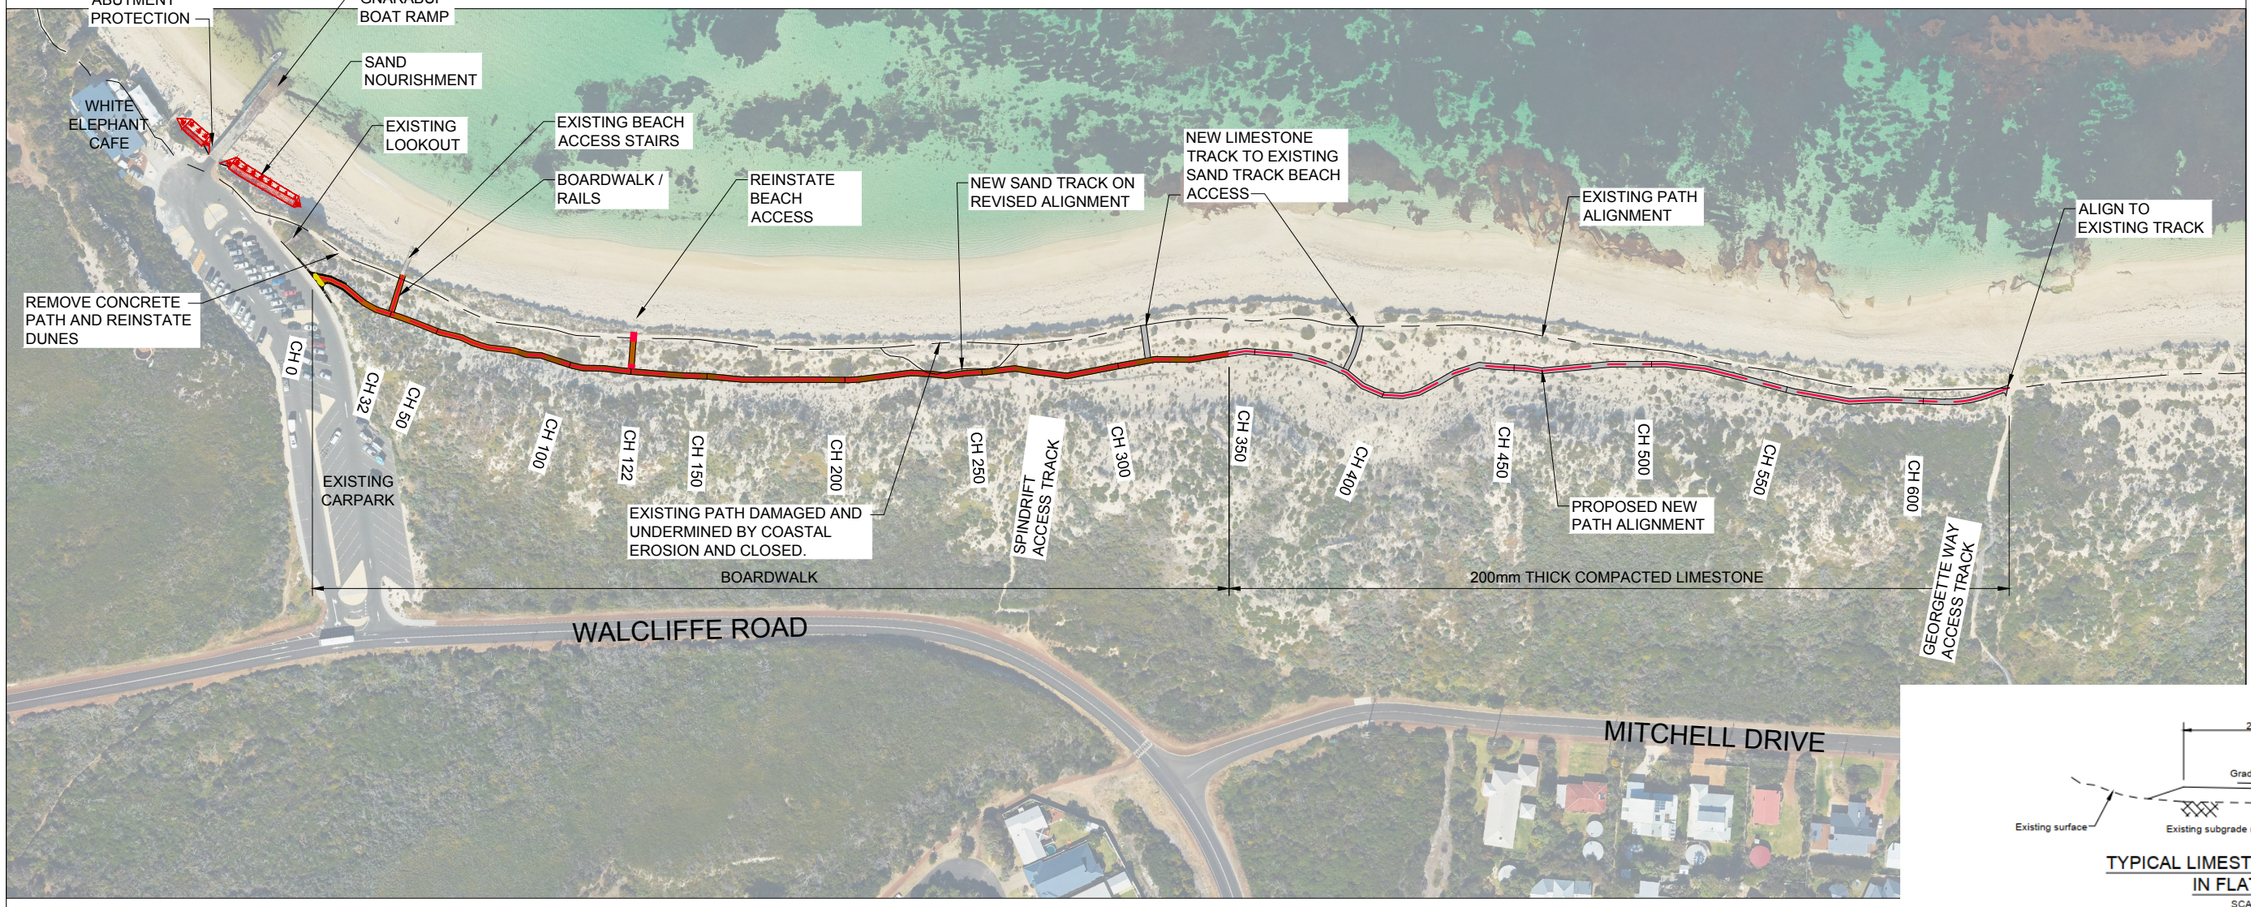

PLAN
SCALE 1:2000

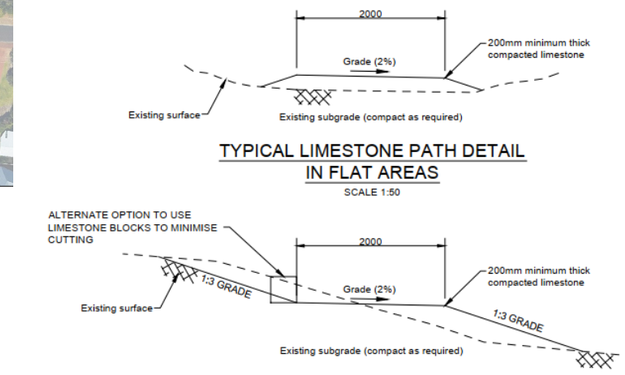

TYPICAL LIMESTONE PATH DETAIL IN FLAT AREAS
SCALE 1:50

TYPICAL LIMESTONE PATH CUT / FILL AREAS
SCALE 1:50

LEGEND

EXISTING LIMESTONE PATH CENTRELINE

PROPOSED NEW PATH CENTRELINE



REVN	DATE		DRN	DESIGN APPROVAL
A	28-06-19	ISSUED FOR COMMENT	DF	SB

ORIG SIZE A3 | ARCHIVE http://shorecoastal.local/ShoreCoastal/2 Shore Coastal Projects/1409 Abbey Groyne Maintenance (Design_Approvals_Procurement)/3. Design/Drawings/3. Work in Progress | PROJECT No 1803-01

NOTES
1. AERIAL PHOTO TAKEN DECEMBER 2018
2. CONTOURS: 2017 MNG SURVEY

SCALE 1 : 2000
25 0 100
METRES

DATUM
VERTICAL AUSTRALIAN HEIGHT DATUM (AHD)
HORIZONTAL MAP GRID OF AUSTRALIA, BASED ON GDA94

ACTION	NAME	SIGNATURE	DATE
ENGINEER	S.BARR		
DRAWN	D.FRITCHLEY		
ENGINEERING CHECK			
DRAFTING CHECK			
APPROVED PROJECT MGR			

CIVIL/STRUCTURAL CONSULTING Pty Ltd
Civil, Structural and Environmental Engineers and Project Managers
41 Townview Tce (P O Box 852) MARGARET RIVER WA 6285
TEL: (08) 97572485 Mobile: 0419 969 010 E-mail: tim@scamr.com.au
SHORE COASTAL

SHIRE O
PREVELI
COASTA
GENERA

DRAWING NUMB



Cape to Cape Walk Trail - Management Unit 21

Rivermouth Road to Gnarabup Diversion South (Alternate Alignment Through Gnarabup)

N

0 0.25 0.5
Kms