

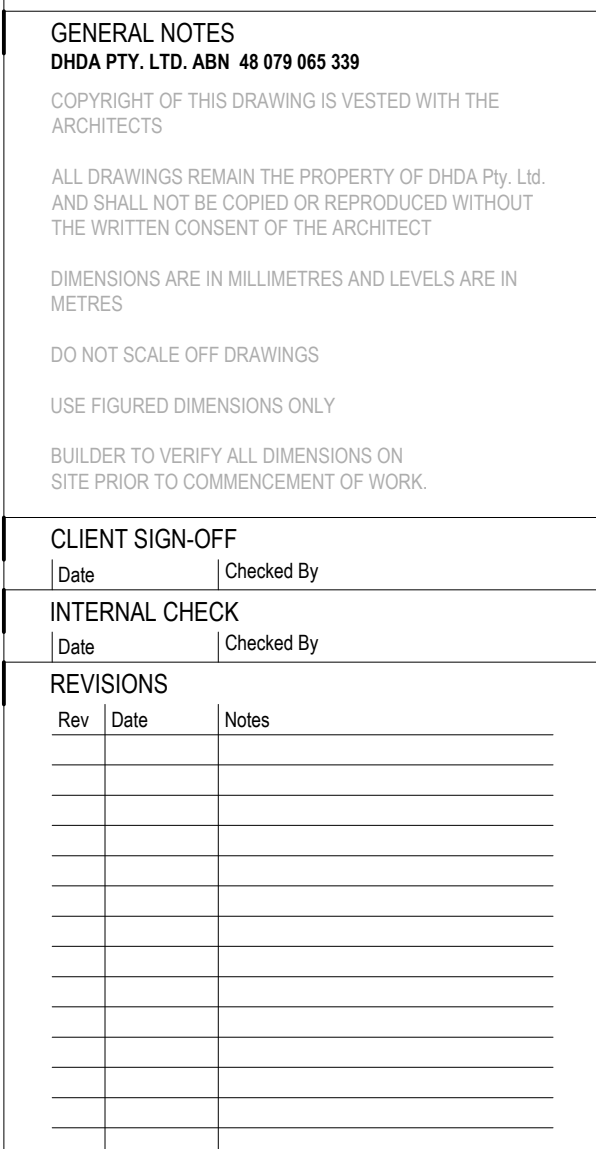
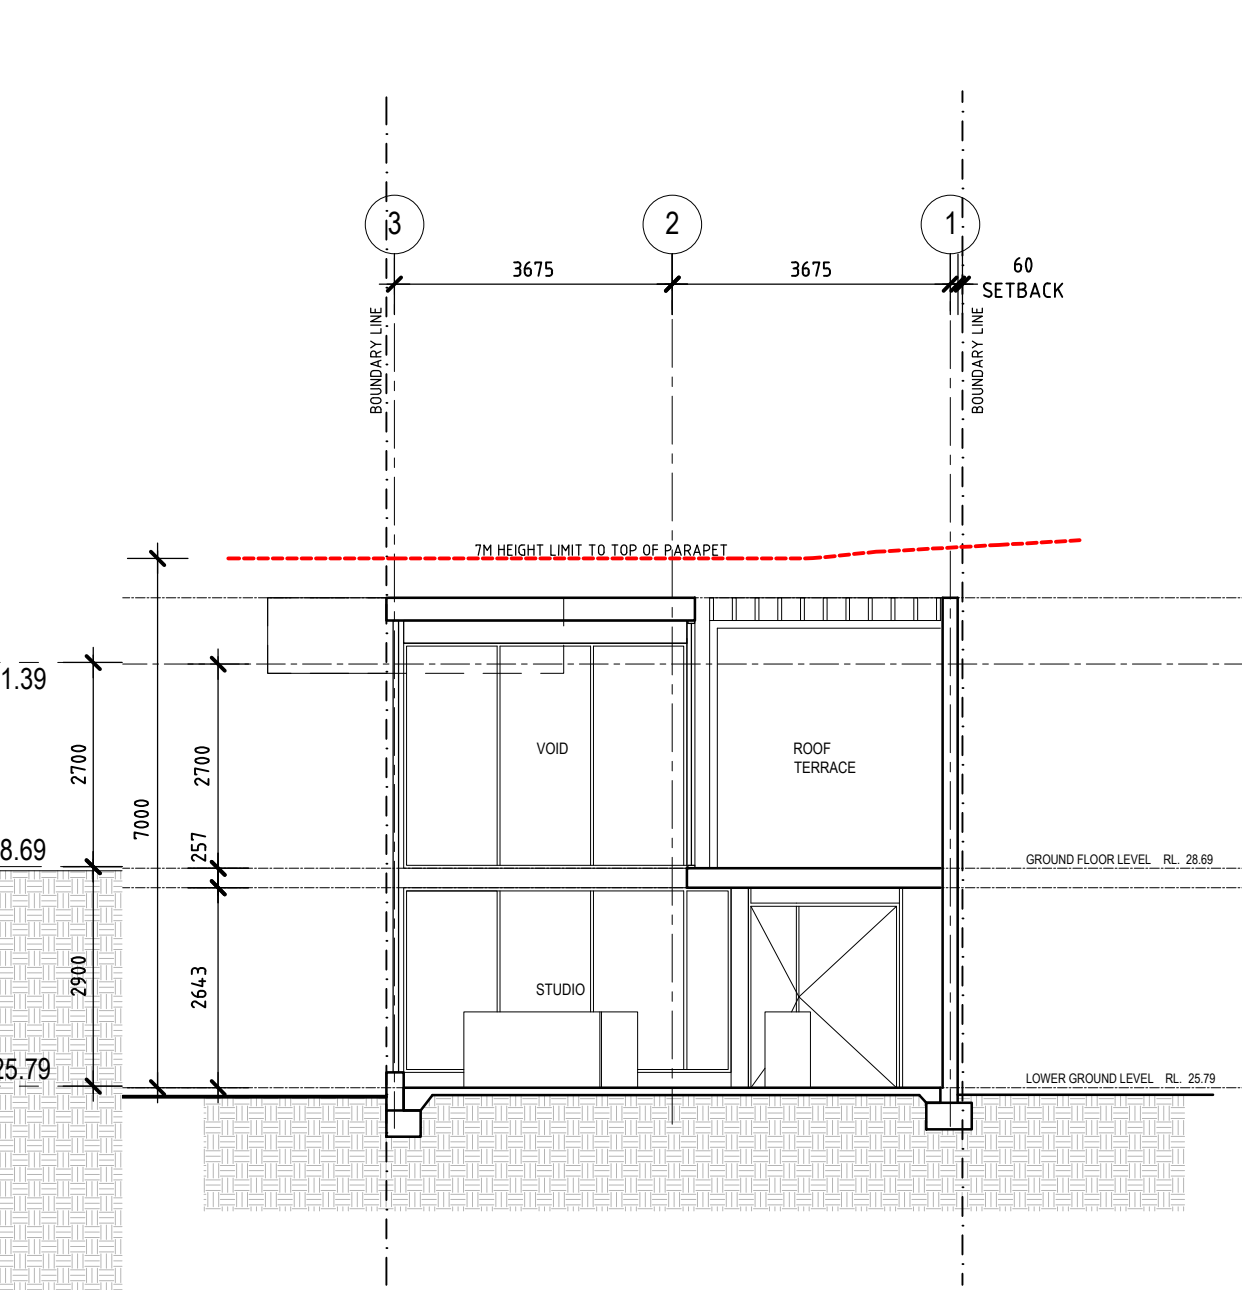
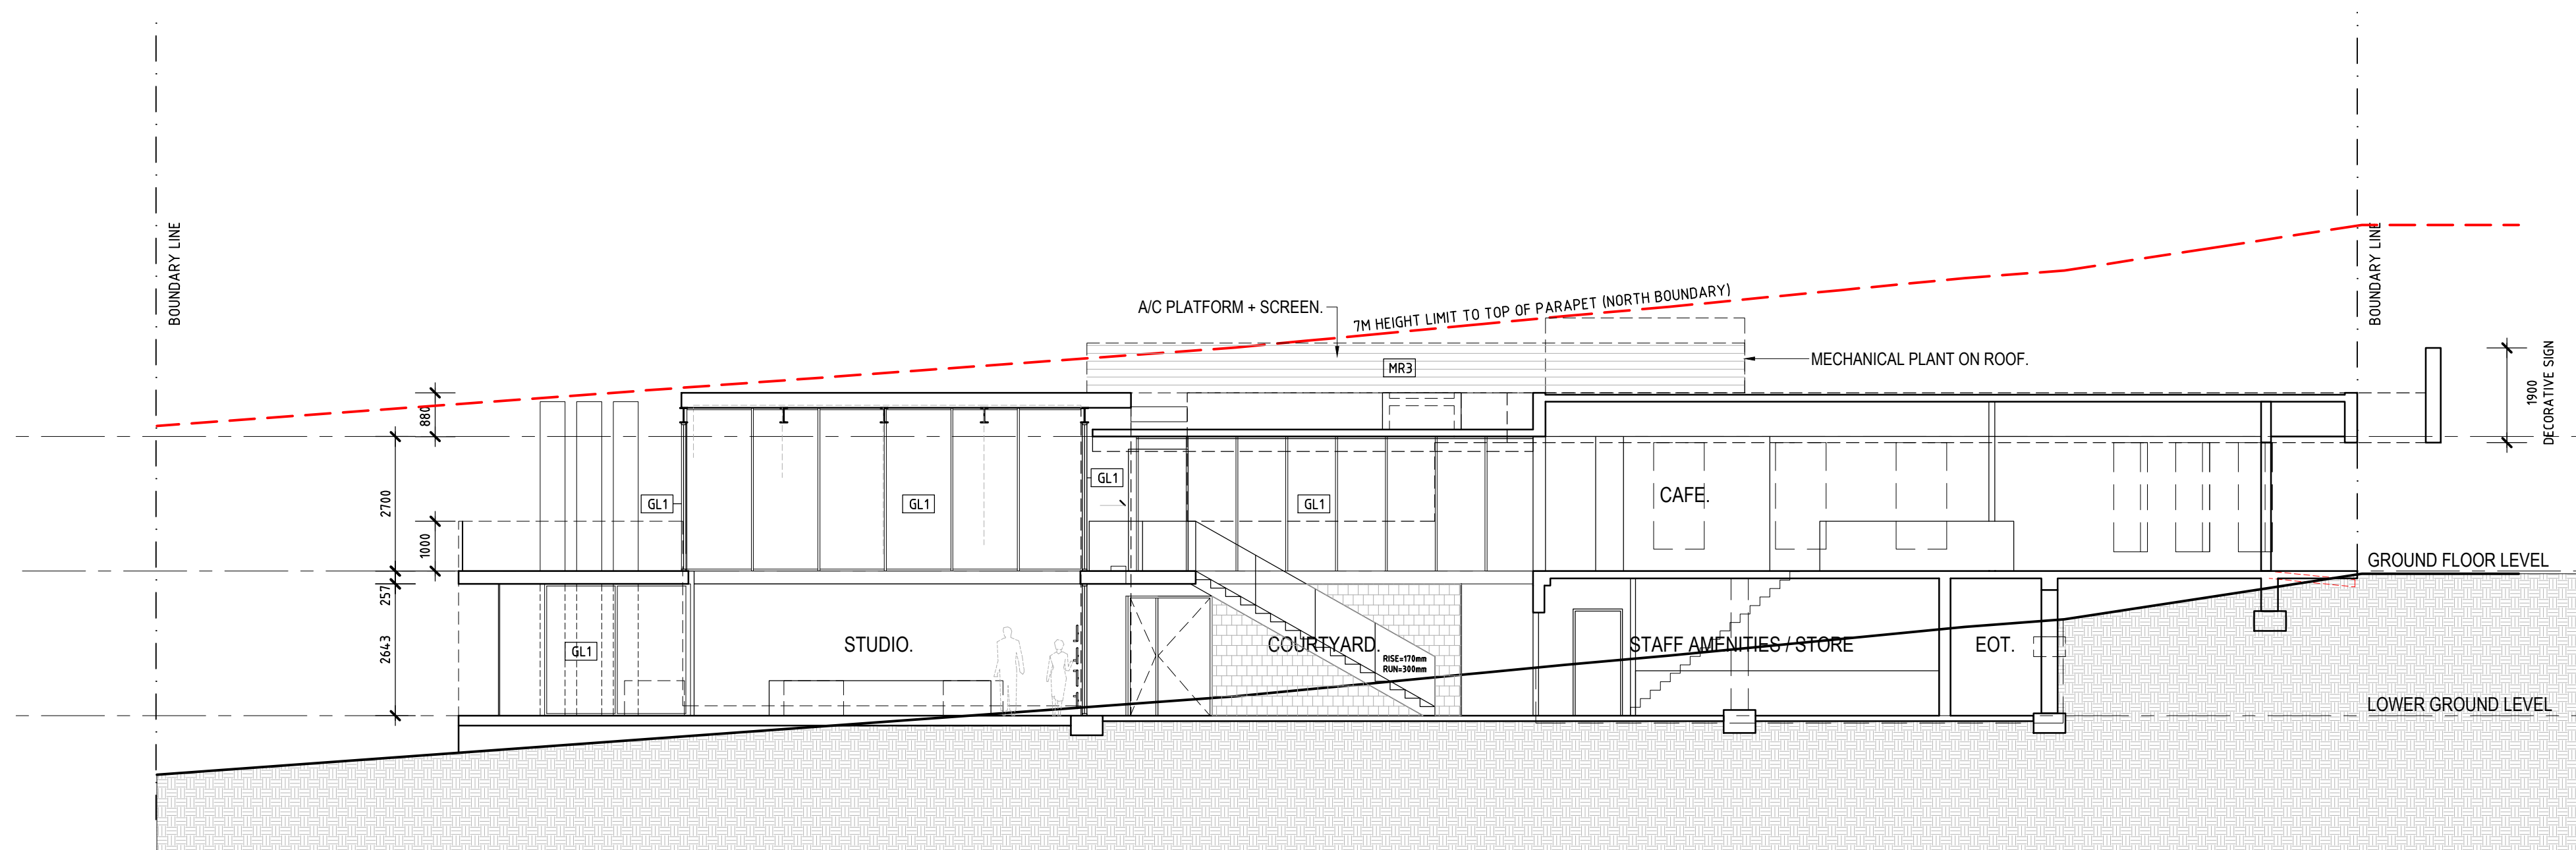
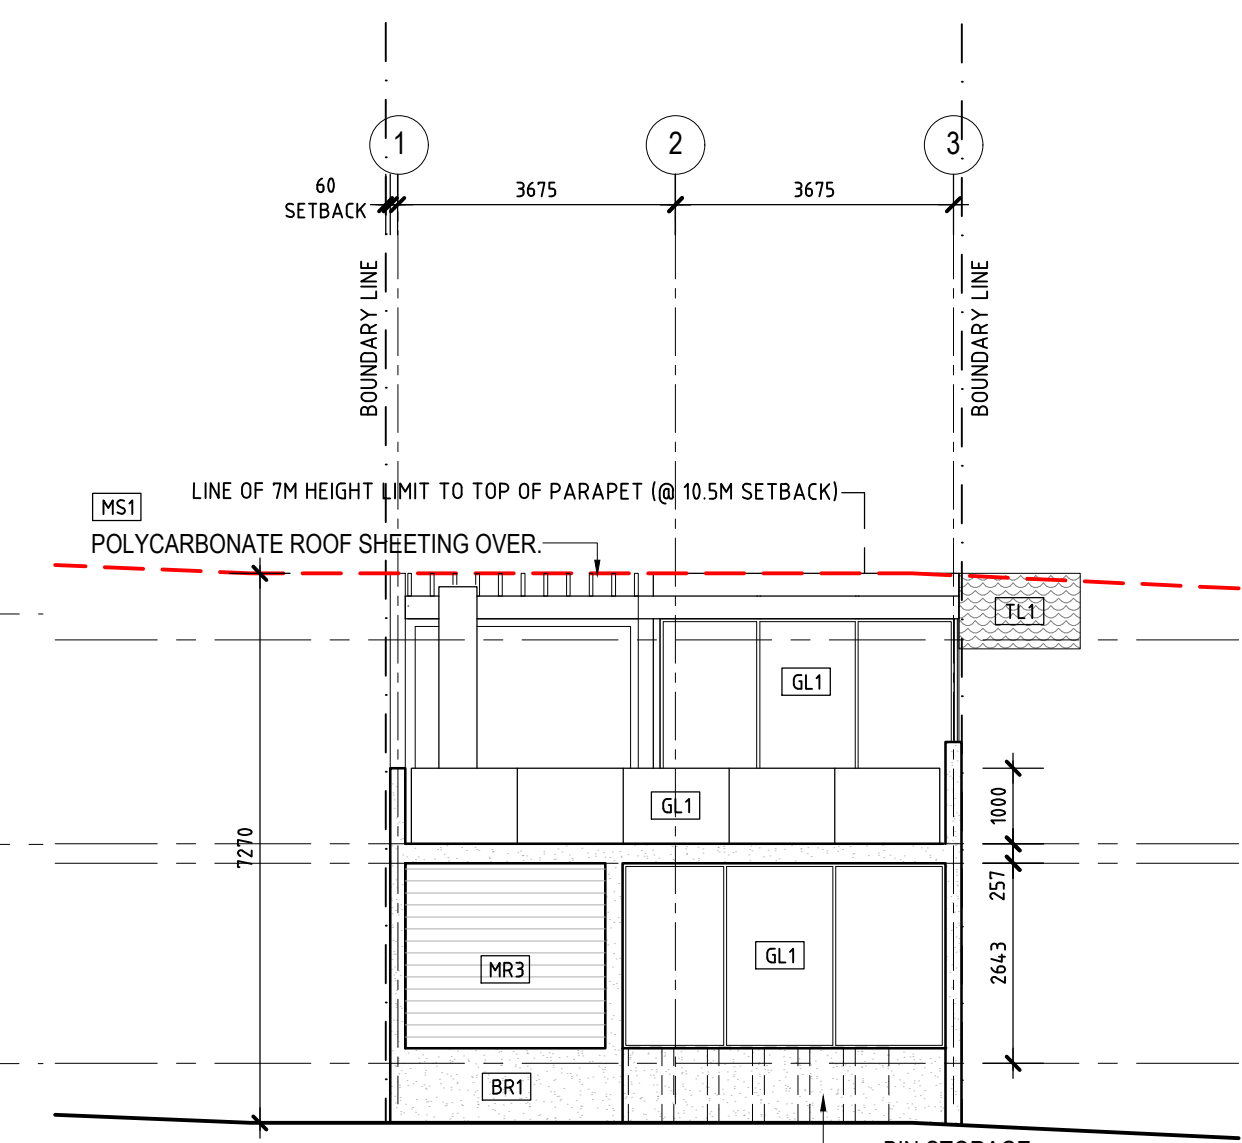
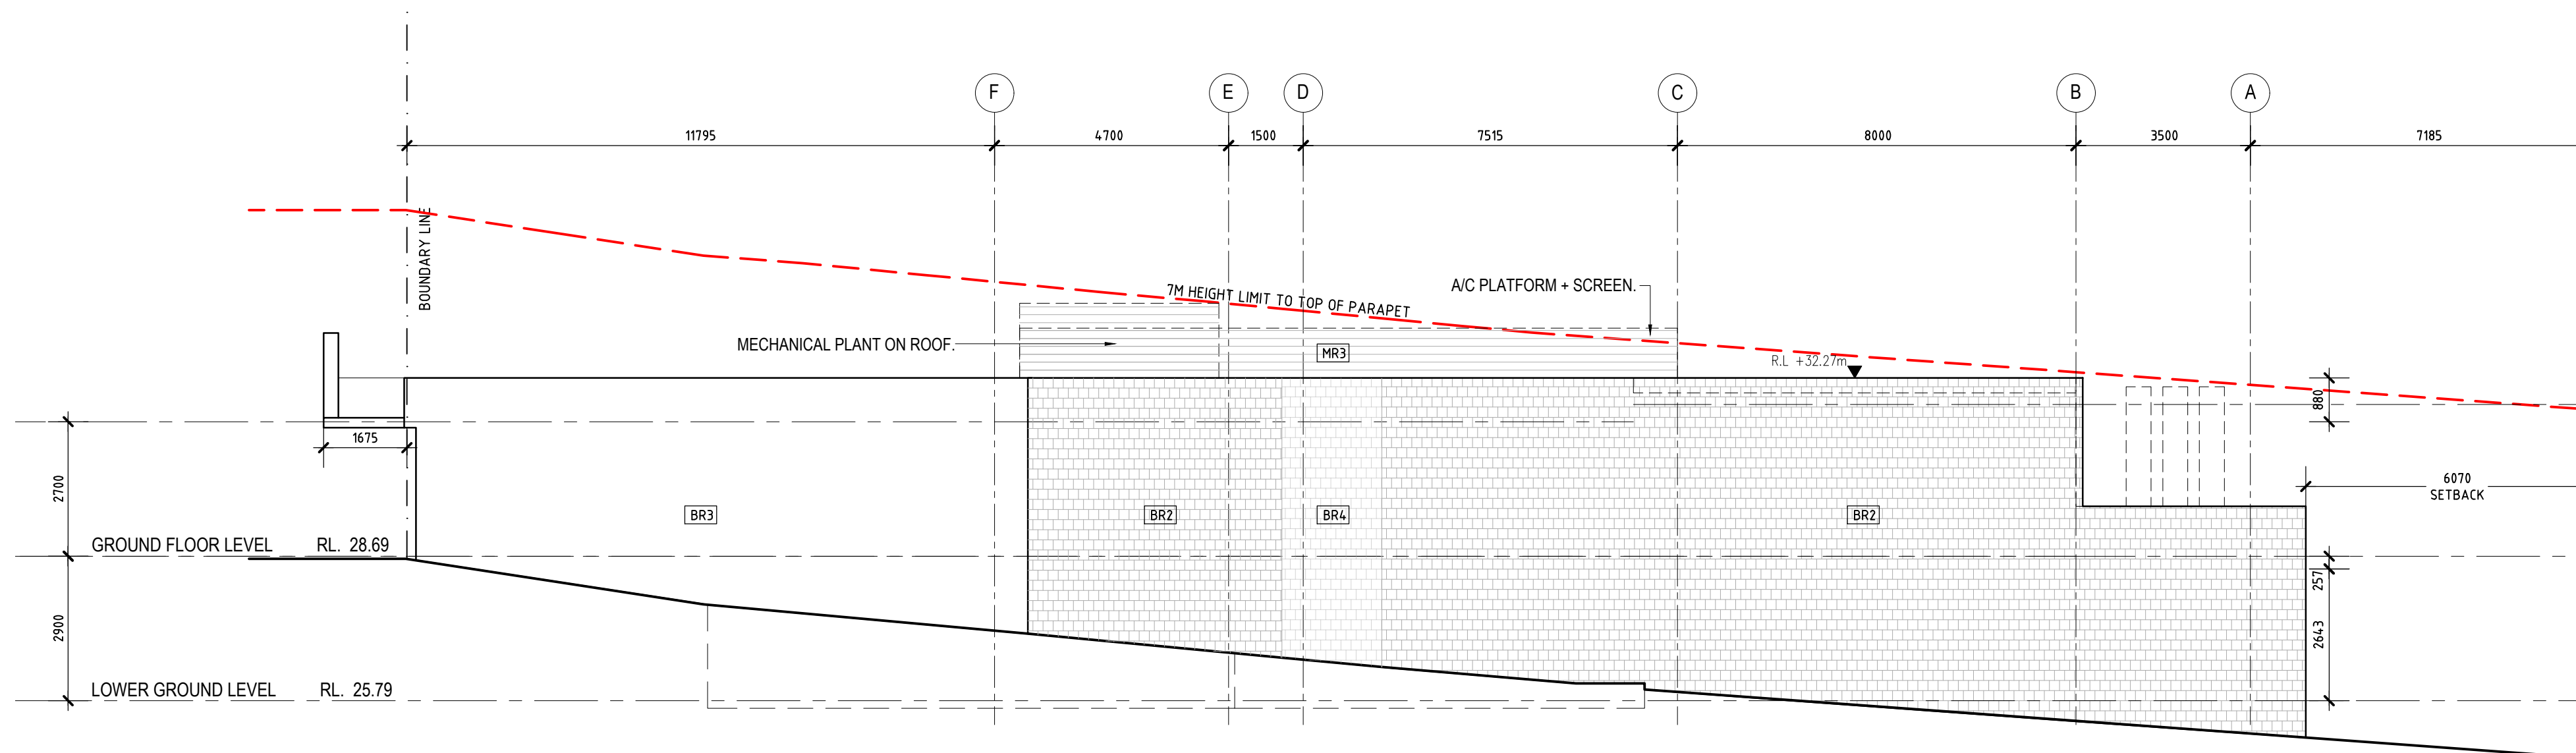


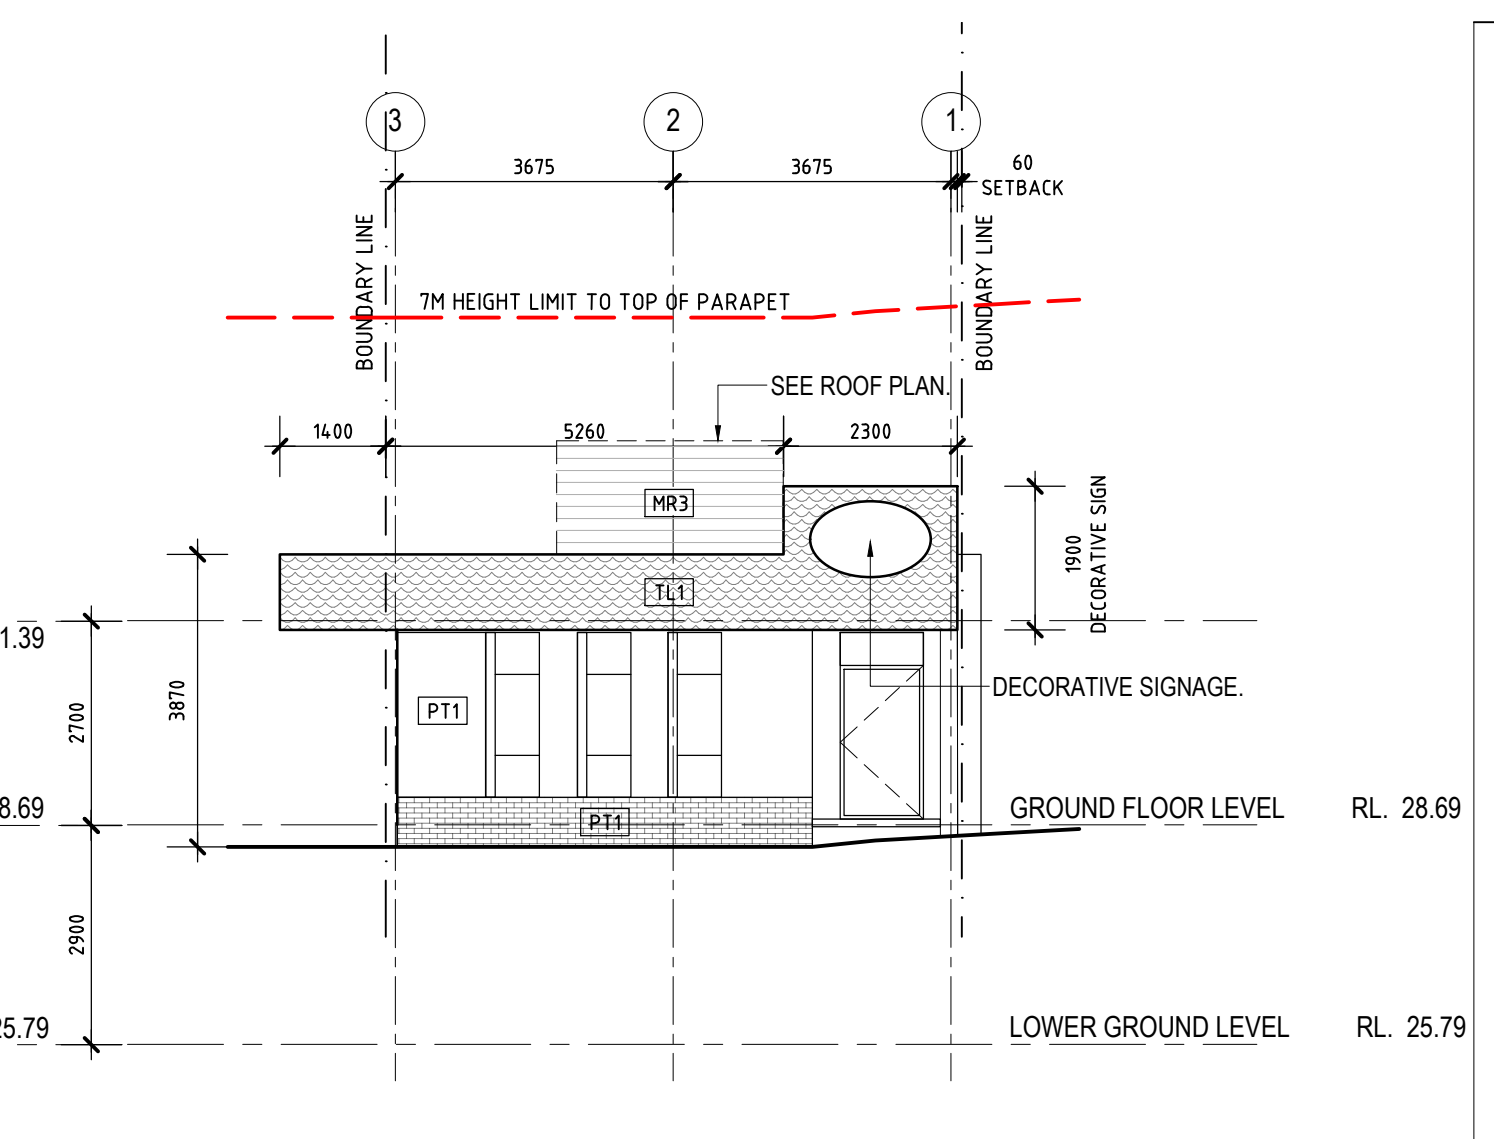

STATUS	DA
--------	----

DRAWING NUMBER	REVISION
DA00	-

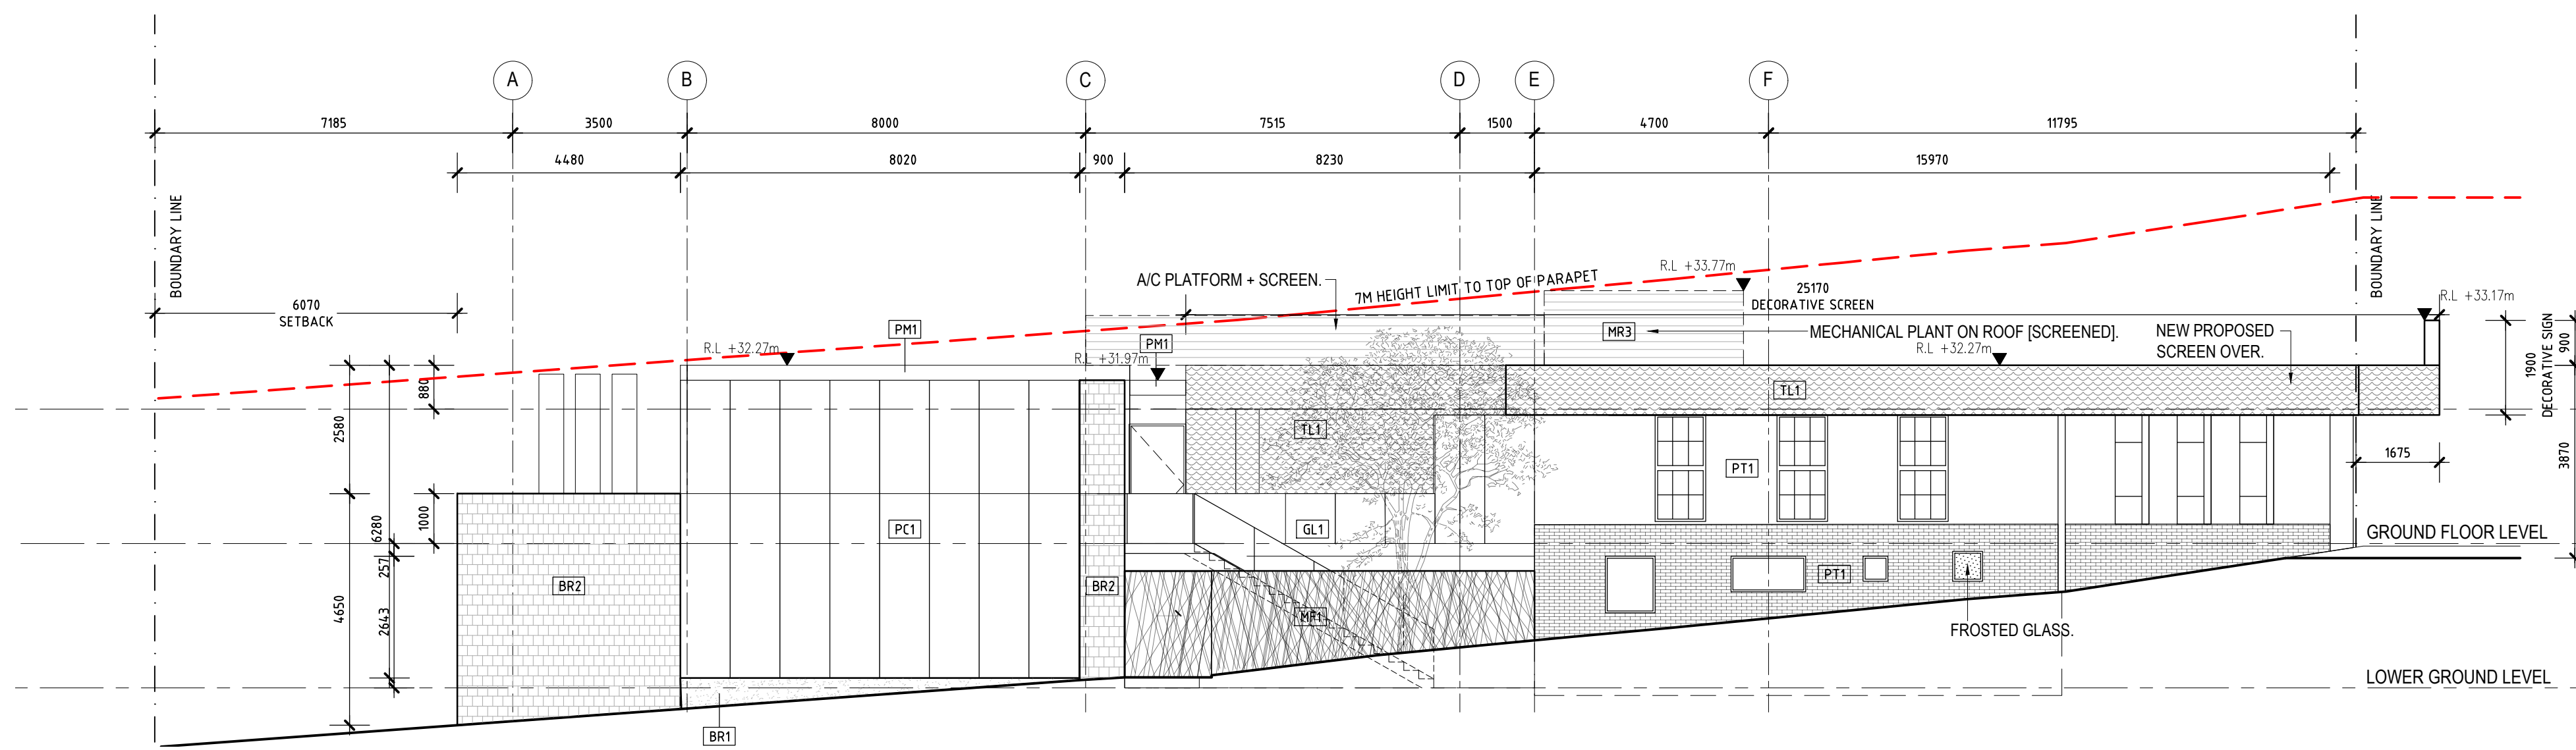

- ## MATERIAL FINISHES

- OD1 - CONCRETE [POLISHED]
- CO2 - CONCRETE [WASHED AGGREGATE]
- FT1 - FLOOR TILES
- PA1 - PAVERS [EXISTING]
- TB1 - TIMBER BATTENS
- TF1 - NEW TIMBER FLOORING
- TD1 - NEW COMPOSITE TIMBER DECKING
- MS1 - MINIMALIST LIGHTWEIGHT STEEL STRUCT.
- PC1 - POLYCARBONATE LINING
- MR1 - METAL ROOF - NEW
- MR2 - METAL ROOF [EXISTING]
- MR3 - METAL SCREEN
- PC1 - POLYCARBONATE TRANSLUCENT CLADDING [DAMPALON]
- PR1 - POLYCARBONATE ROOF
- BR1 - BLOCKWORK [RENDER FINISH]
- BR2 - BLOCKWORK WALL
- BR3 - BRICK WALL [EXISTING]
- BR4 - BLOCKWORK WALL [150MM WIDE BLOCKS]
- PM1 - PRESSED METAL - [COLORBOND]
- TL1 - FEATURE TILE SCREEN
- MF1 - METAL FENCE [STEEL RODS]
- GL1 - GLASS WALL / BALUSTRADE
- PT1 - PAINT FINISH

- GENERAL NOTES
DHDA PTY. LTD. ABN 48 079 065 339

COPYRIGHT OF THIS DRAWING IS VESTED WITH THE ARCHITECTS

ALL DRAWINGS REMAIN THE PROPERTY OF DHDA Pty. Ltd.
AND SHALL NOT BE COPIED OR REPRODUCED WITHOUT
THE WRITTEN CONSENT OF THE ARCHITECT

DIMENSIONS ARE IN MILLIMETRES AND LEVELS ARE IN METRES

DO NOT SCALE OFF DRAWINGS

USE FIGURED DIMENSIONS ONLY

BUILDER TO VERIFY ALL DIMENSIONS ON
SITE PRIOR TO COMMENCEMENT OF WORK.

CLIENT SIGN-OFF

Date _____

INTERNAL CHECK

Date	Checked By
------	------------

REVISIONS

[illegible]

STATUS

DA

DRAWING NUMBER

DA20

VISION

1

HARTREE + ASSOCIATES ARCHITECTS

RESIDENTIAL & COMMERCIAL BUILDING DESIGNS & INTERIORS
ARCHITECTURAL MODELMAKERS

UNIT 11/32 HENRY ST FREMANTLE 6060
PHONE: (08) 9481 7119 FAX: (08) 9481 7719

PROJECT NAME
SCHELL STUDIO, AUGUSTA

SITE ADDRESS
75 BLACKWOOD AV, AUGUSTA WA 6290

PROJECT NUMBER
23A13

	CAD FILE REF
1	
2	
DRAWING TITLE

PROPOSED SECTION & ELEVATIONS

SCALE @ A1

1:100

DATE _____

DEC 2023

RECEIVED
By Shire of Augusta Margaret River
01.03.2024