



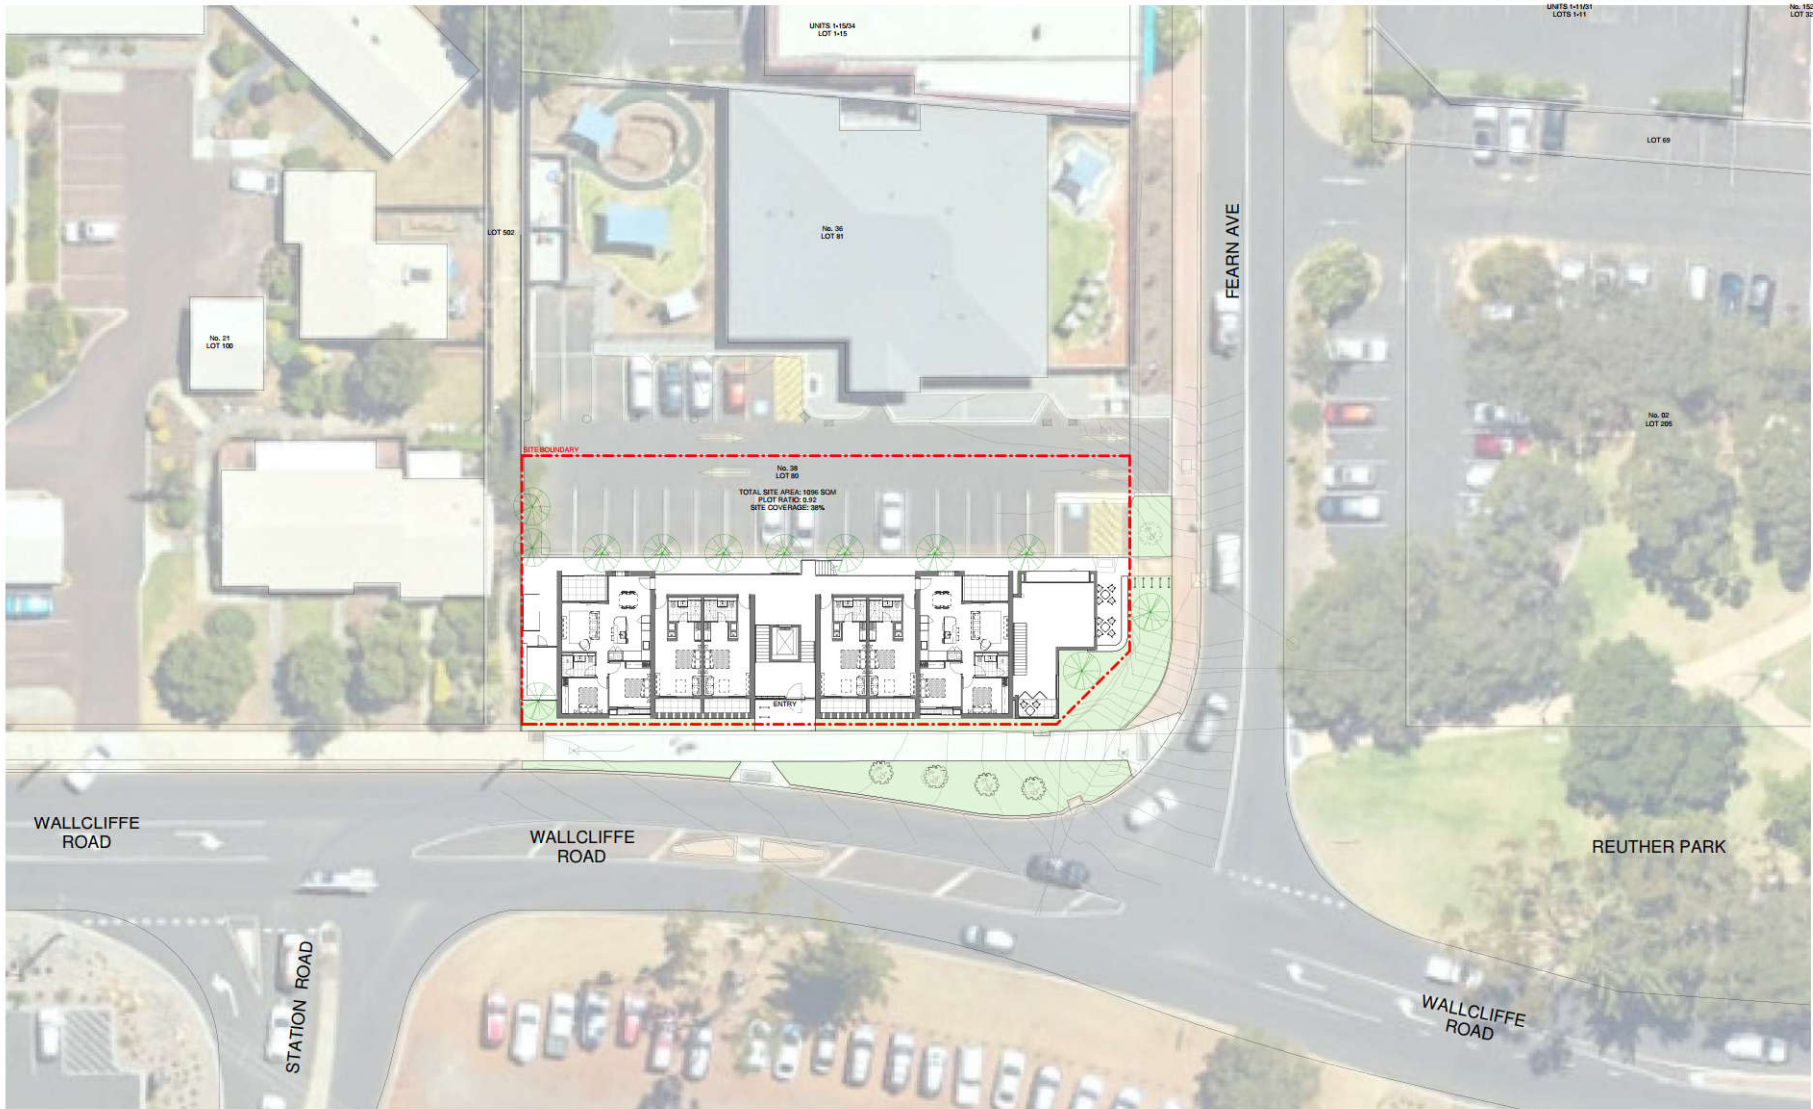

1 Proposed Site Ground Level
1 : 200



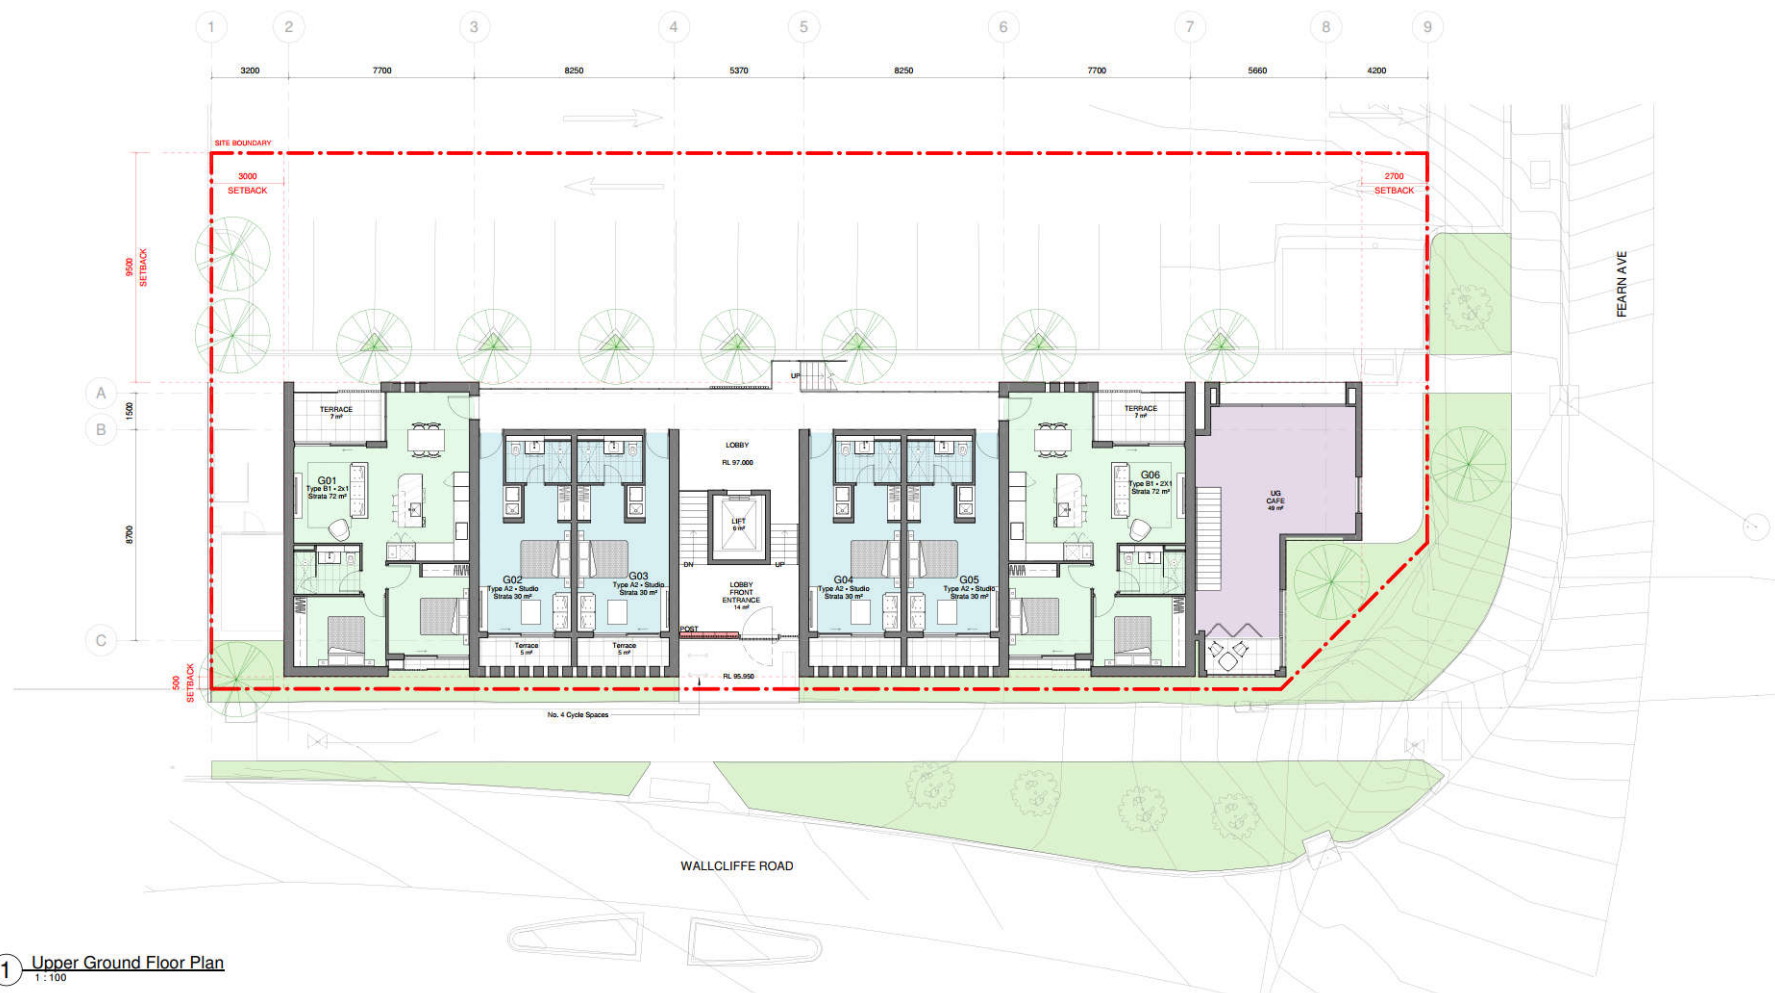

1 Upper Ground Floor Plan
1:100



FEARN AVENUE
LOT 80, 36 - 38 FEARN AVENUE, MARGARET RIVER WA
6285

SCALE
1:100 @ A
1:50 (A3)



DATE ISSUED

DRAWING NAME
UPPER GROUND PLAN
PROJECT NAME
DA

PROJECT NO.
2309

DRAWING NO.
A2-02

REV



1 LEVEL 1
1 : 100



FEARN AVENUE
LOT 80. 36 - 38 FEARN AVENUE, MARGARET RIVER WA
6285

SCALE
1 : 100 @ A
1:50 (A3)




DATE ISSUED

DRAWING NAME
LEVEL 1 PLAN
PROJECT NAME
DA

PROJECT No.
2309

DRAWING No.
A2-03

REV

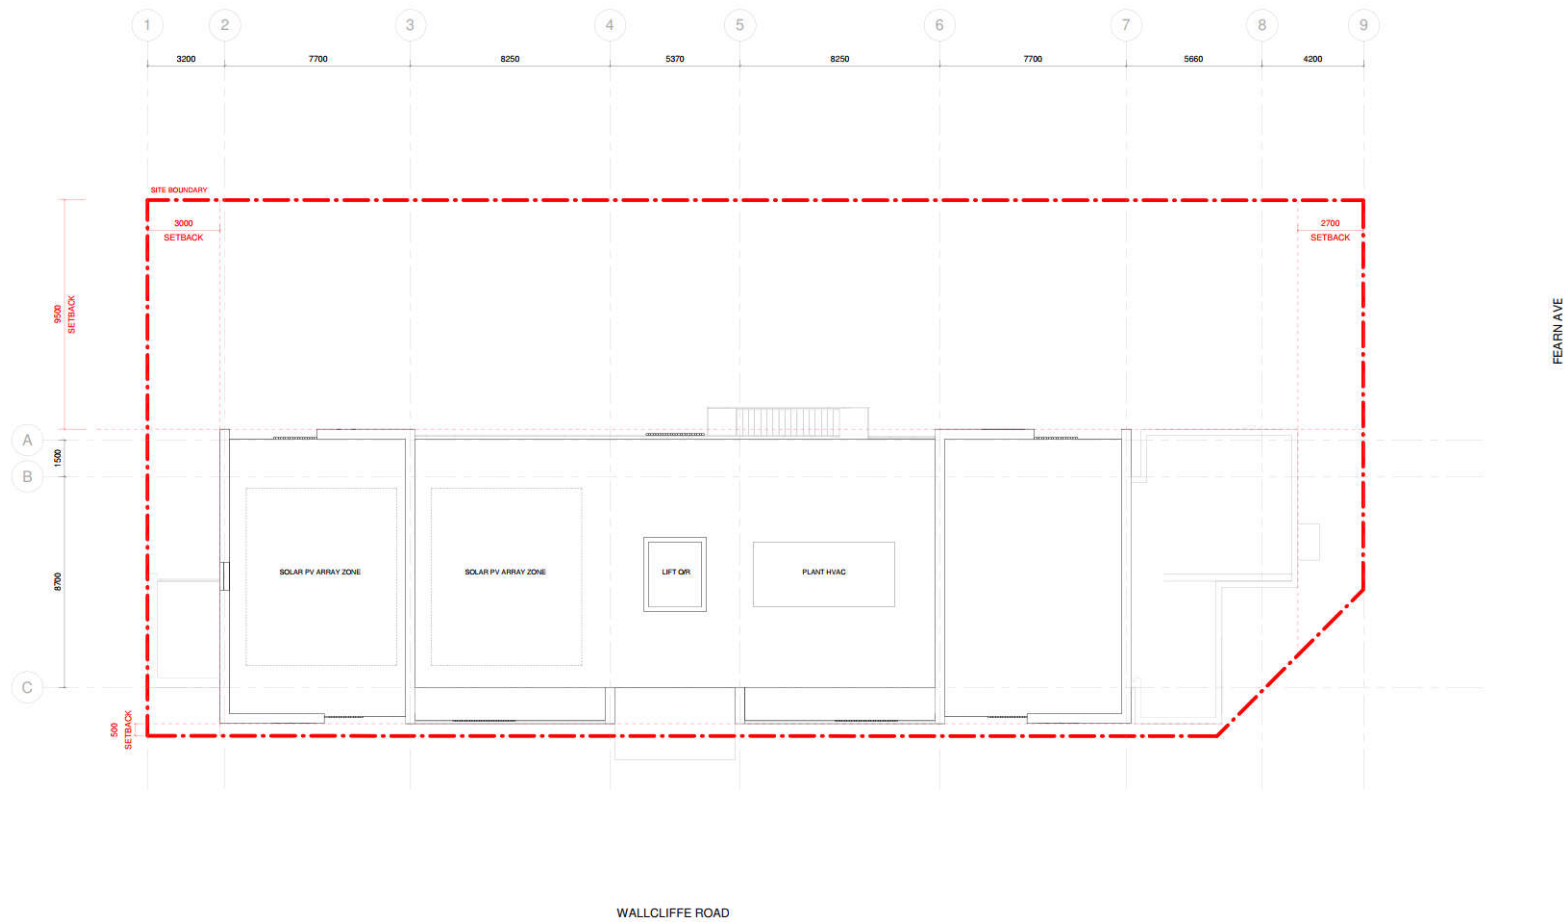


1 Roof
1 : 100



FEARN AVENUE
LOT 80. 36 - 38 FEARN AVENUE, MARGARET RIVER WA
6285



DATE ISSUED	DRAWING NAME	PROJECT No.	DRAWING No.	REV.
	ROOF PLAN	2309	A2-04	
	PROJECT NAME			
	DA			

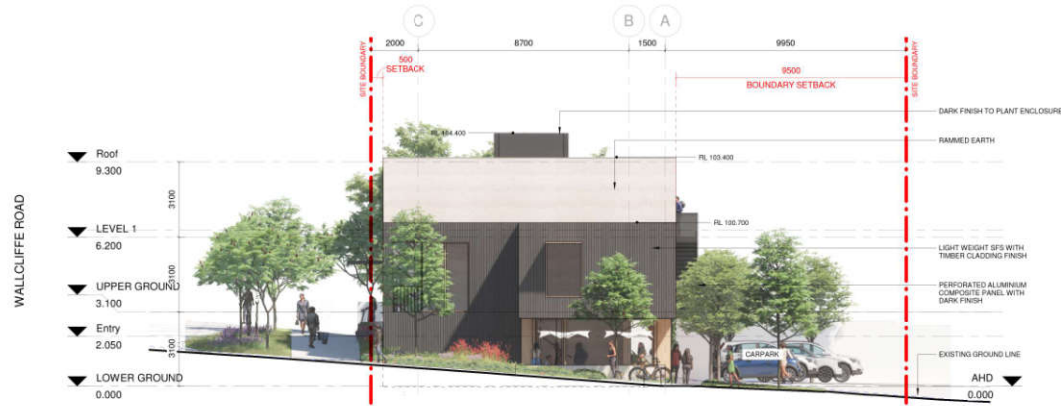

1 EAST ELEVATION
1 : 100



3. LIVE AND WORK SHOP FRONTAGES



4. LIVE AND WORK SHOP FRONTAGE




5. LIVE AND WORK SHOP FRONTAGE



6. LIVE AND WORK SHOP FRONTAGE



2 NORTH ELEVATION
1 : 100

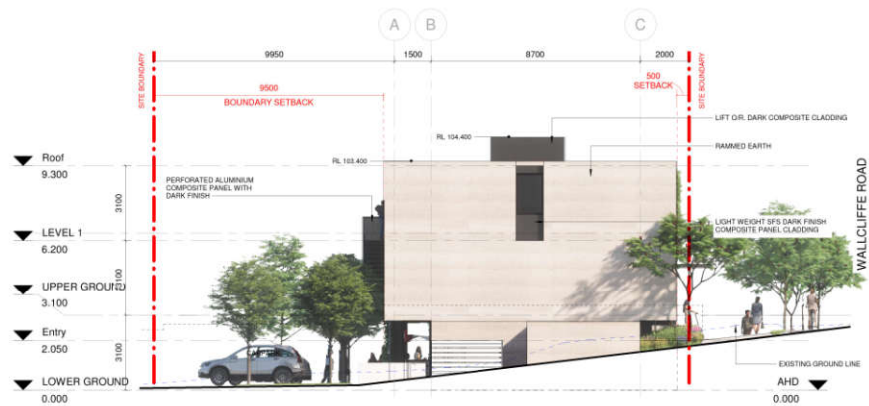

2 WEST ELEVATION
1:100



1 SOUTH ELEVATION
1:100